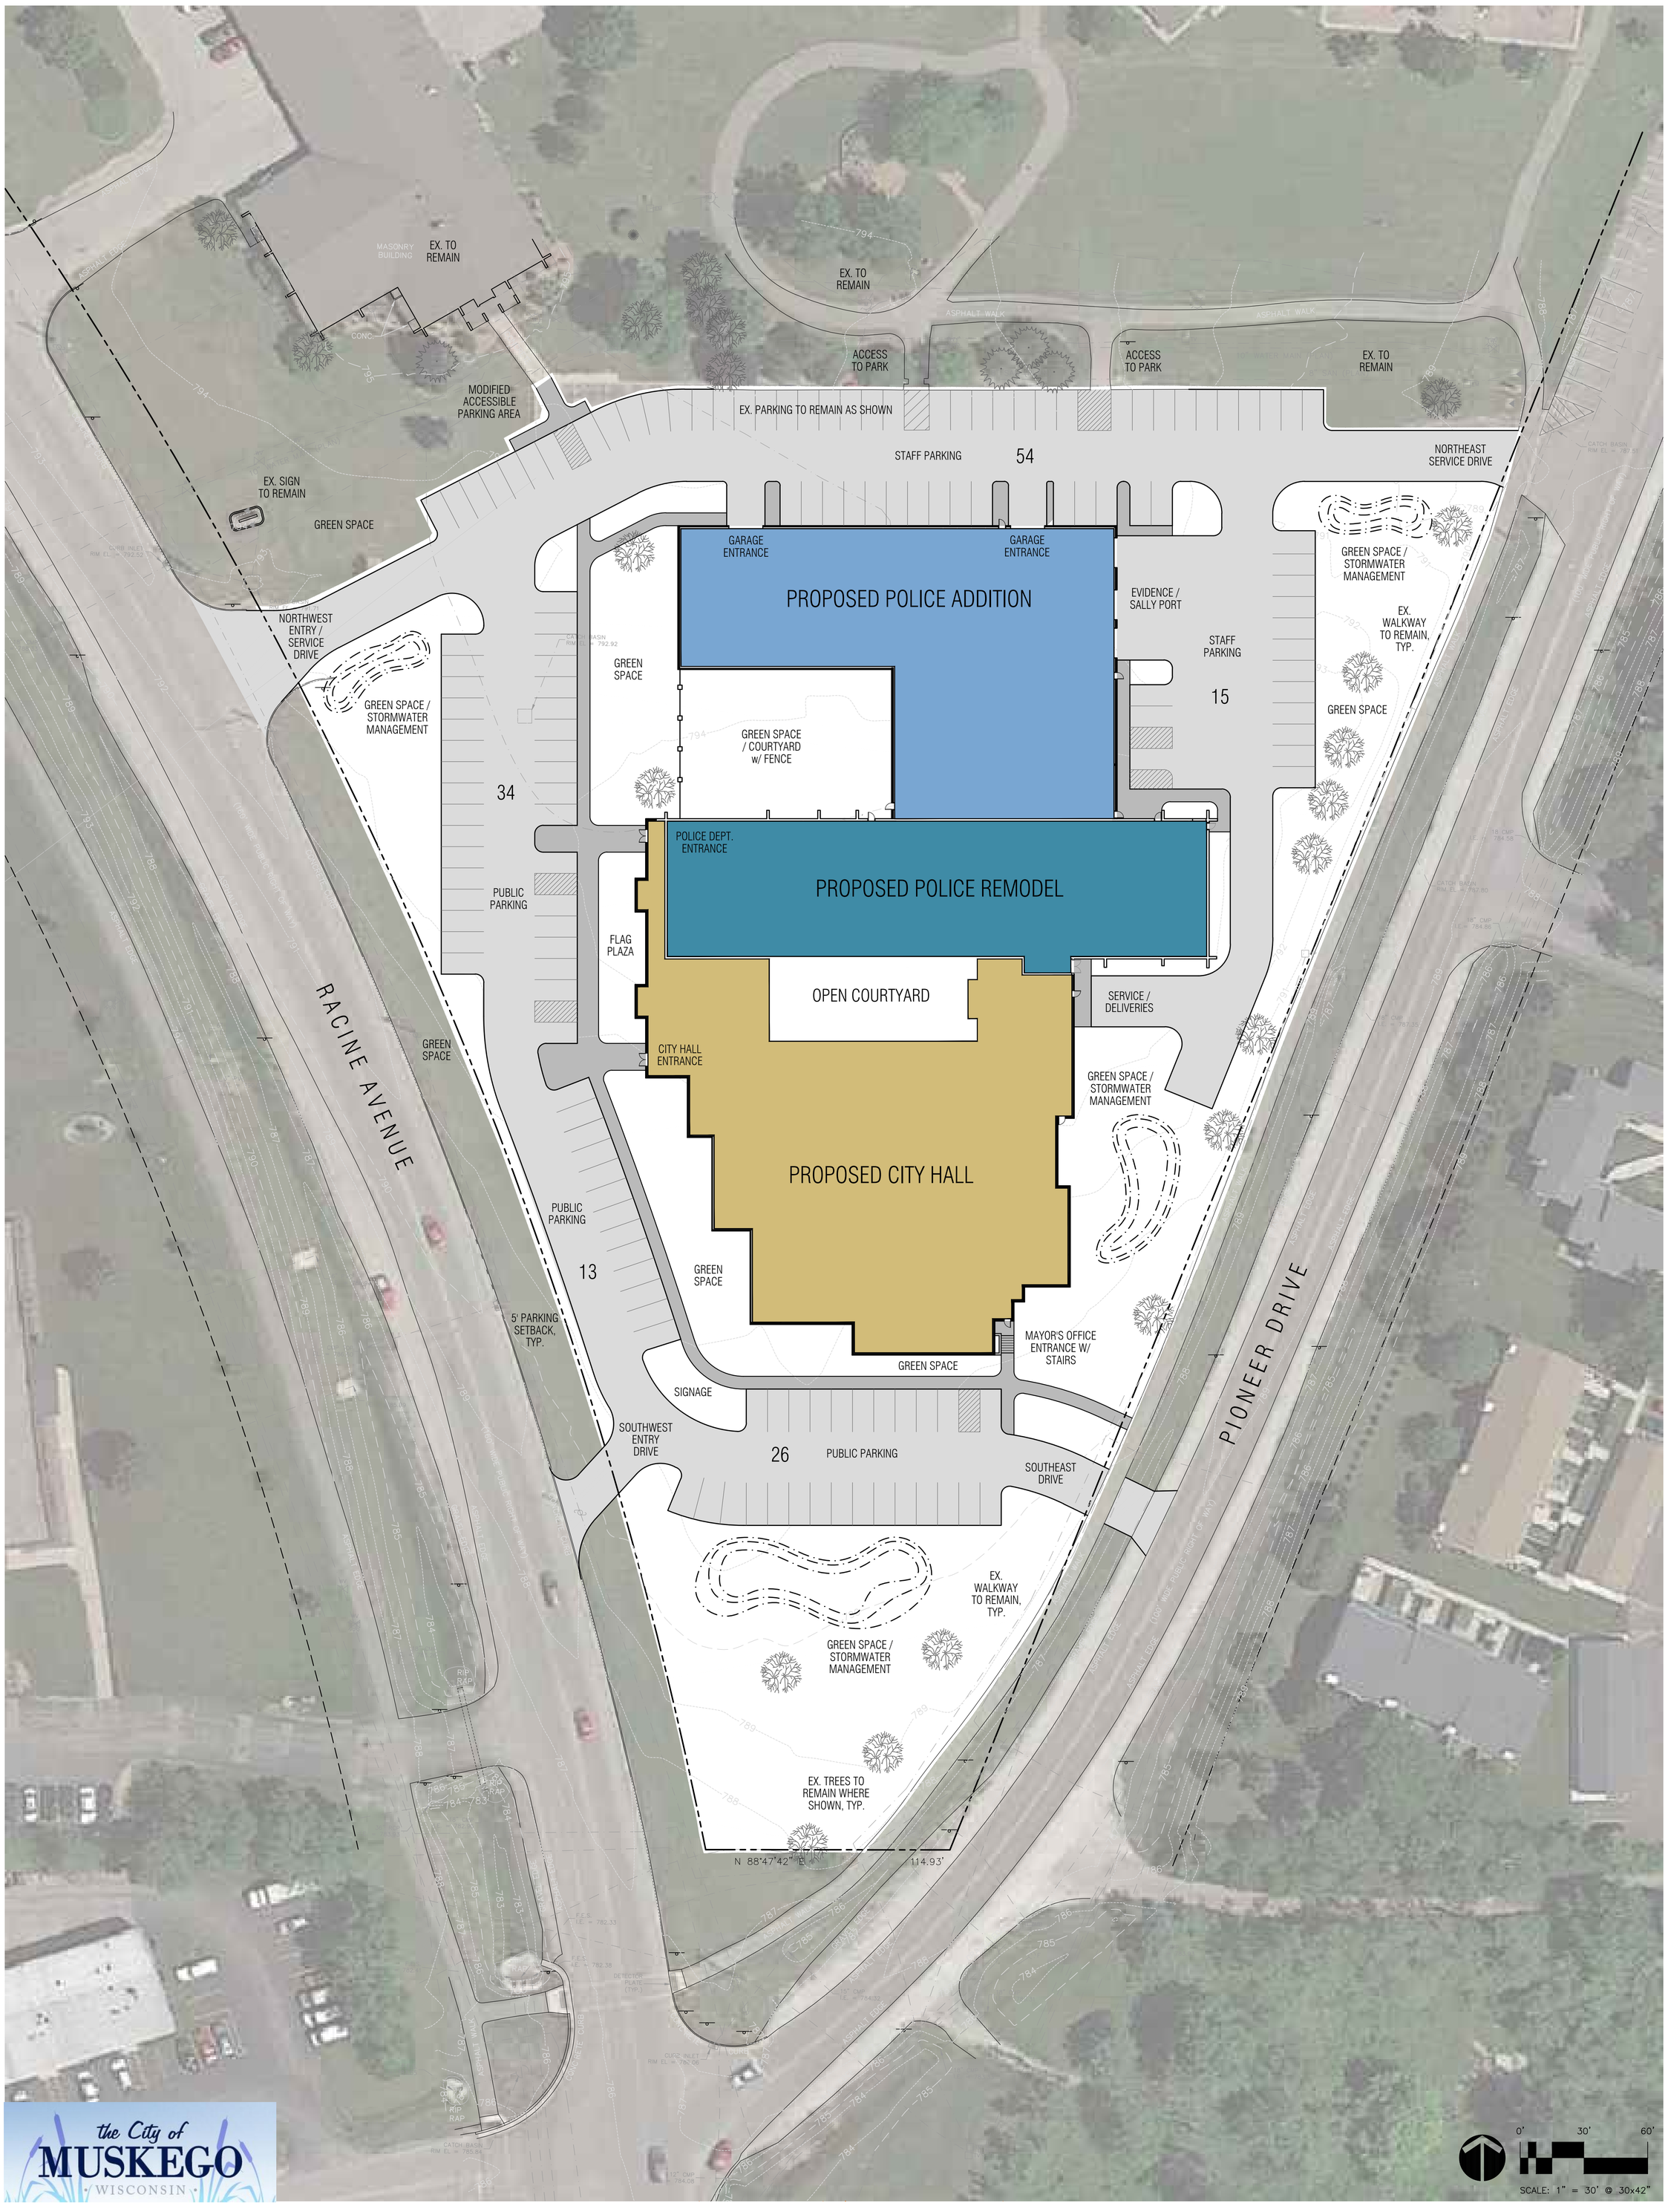

Overall Site Plan

City Hall & Police Department

150099.00 | Issued: 01/07/16 | Scale: 1/x" = 1'-0"

Muskego, Wisconsin

ZIMMERMAN ARCHITECTURAL STUDIOS, INC.
2122 West Mt. Vernon Avenue | Milwaukee, WI 53233 | zastudios.com