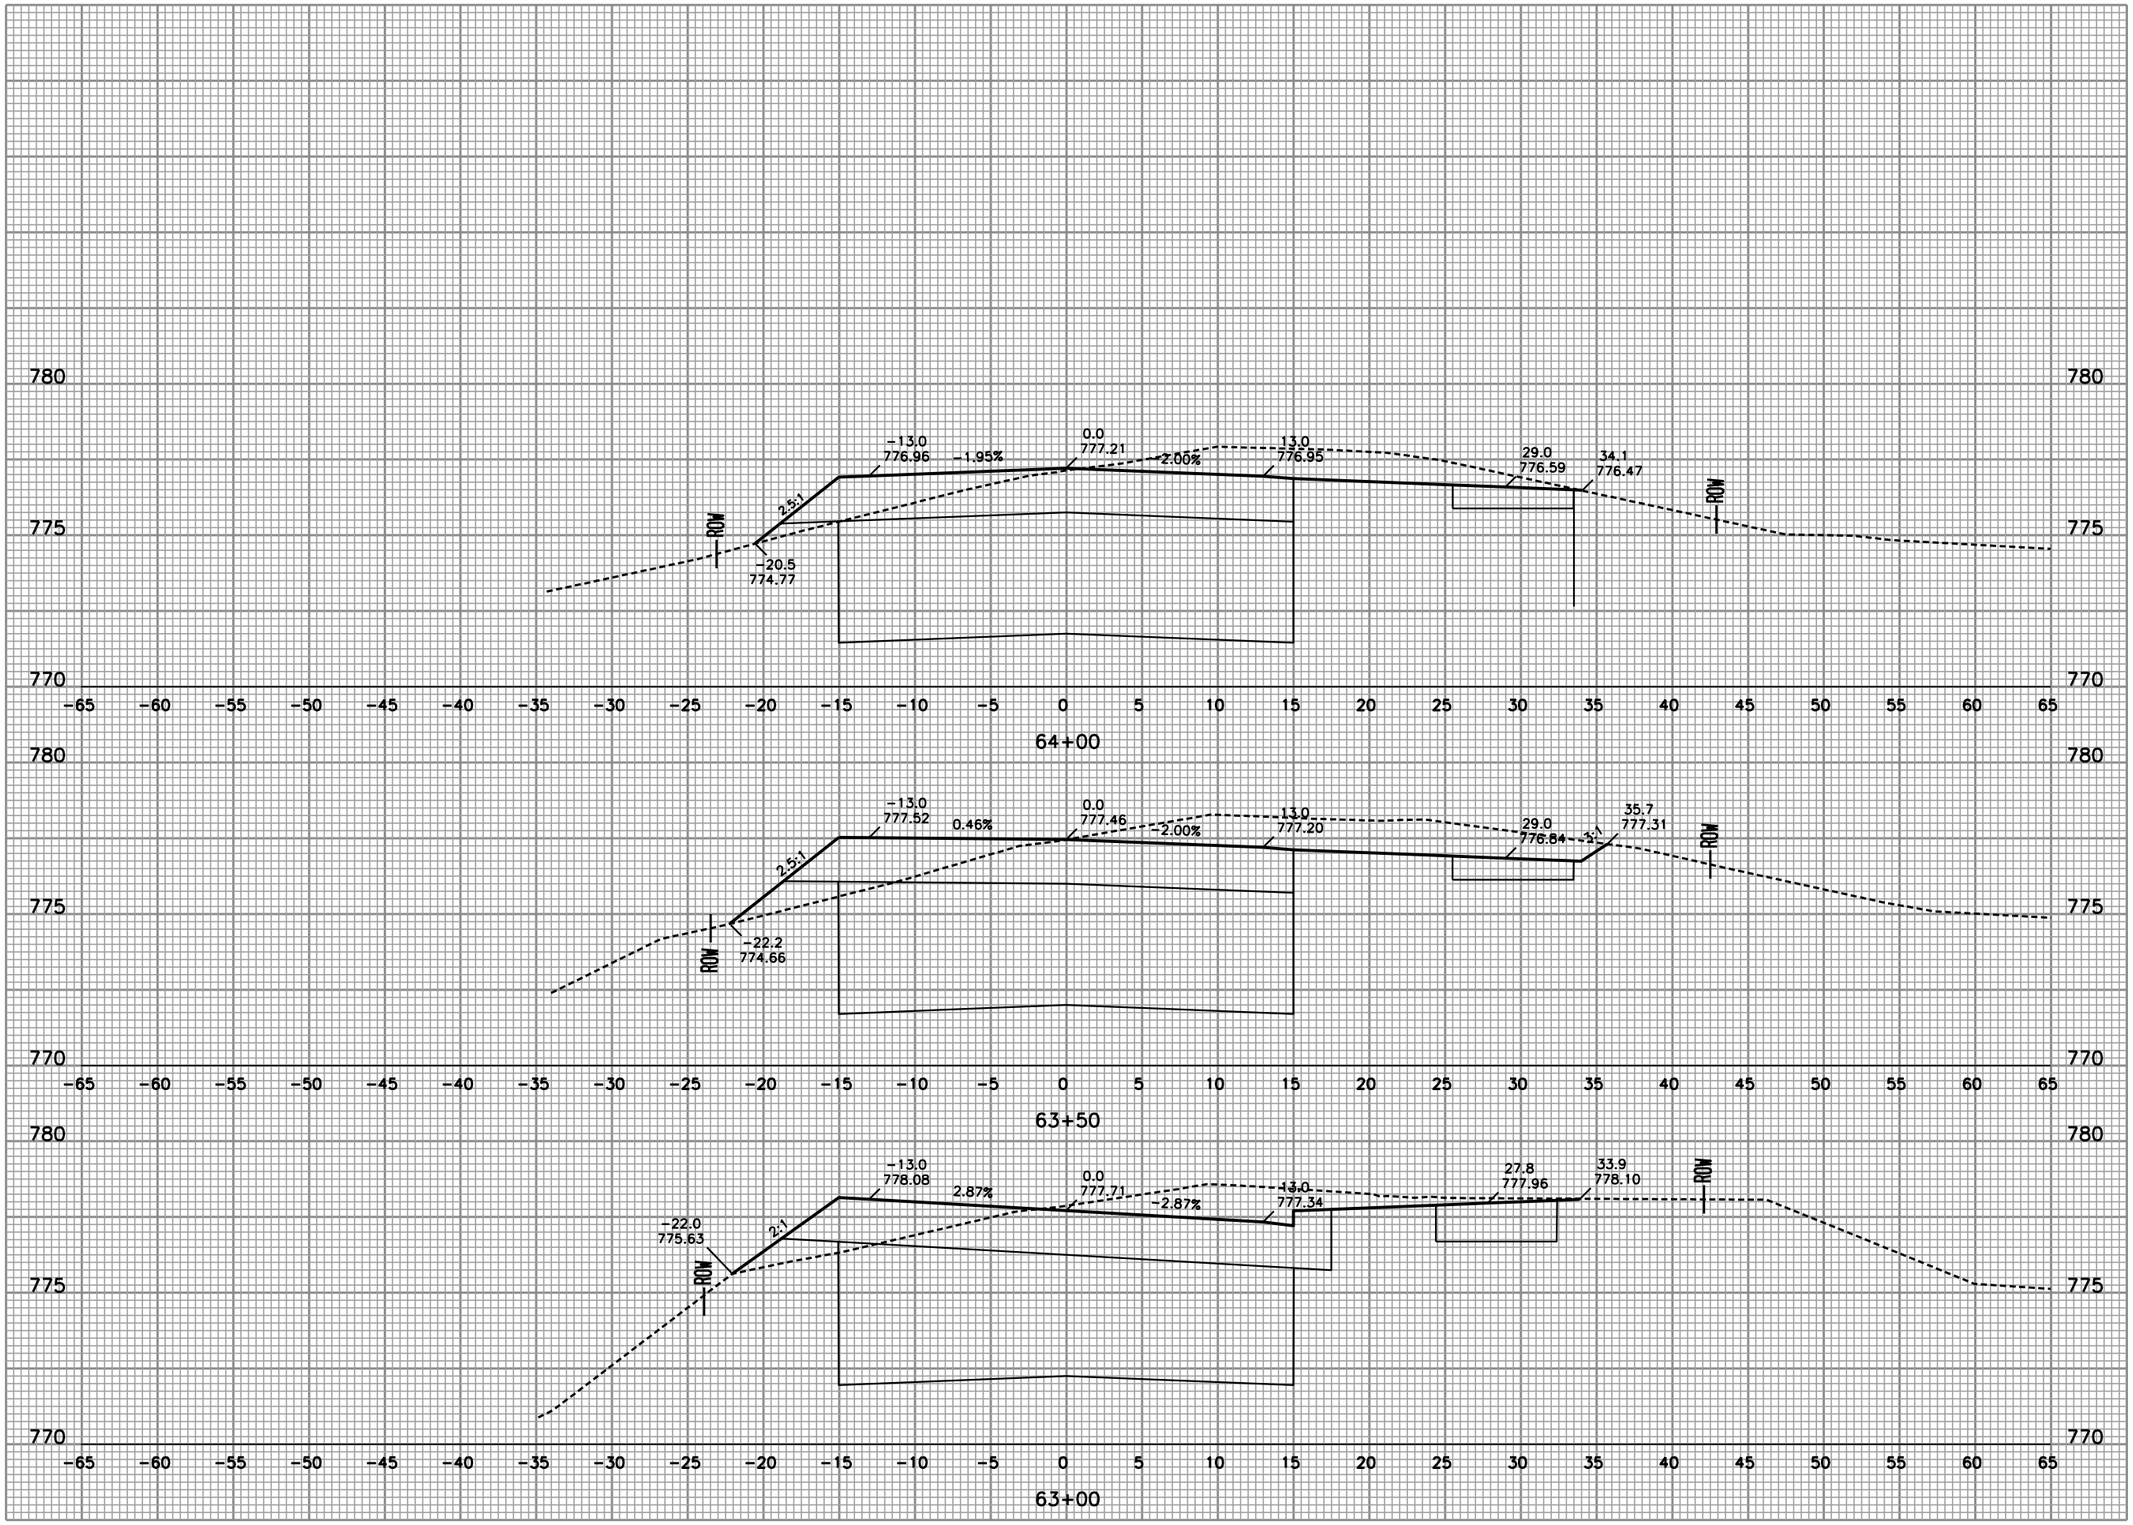

Foth

Foth Infrastructure & Environment, LLC
2514 S. 170th Street
Suite 278, Lincoln Center II
West Allis, WI 53227
Phone: 414-336-7900 Fax: 414-336-7901

REUSE OF DOCUMENTS
THIS DOCUMENT HAS BEEN DEVELOPED FOR A SPECIFIC APPLICATION AND NOT FOR GENERAL USE. THEREFORE IT MAY NOT BE USED WITHOUT THE WRITTEN APPROVAL OF FOTH INFRASTRUCTURE & ENVIRONMENT, LLC. UNAPPROVED USE IS THE SOLE RESPONSIBILITY OF THE UNAUTHORIZED USER.

DURHAM DRIVE
RECONSTRUCTION
FINAL PLANS
2/17/11
CITY OF MUSKEGO

WAUKESHA COUNTY MUSKEGO, WISCONSIN

NO.	BY	DATE	DESCRIPTION
1			
2			
3			
4			

REVISION / ISSUE

RECORD DRAWING OF COMPLETED CONSTRUCTION BY
RECORD DRAWINGS OF COMPLETED CONSTRUCTION CONFORMING TO CONTRACTOR AND/OR OWNERS RECORDS.
BY_____ DATE_____

DATE OF PREPARATION

	BY	DATE
SURVEYED	TAA	
DRAWN	GTW	02/23/10
DESIGNED	CLM1	02/23/10
CHECKED	PAV	05/14/10

CROSS SECTIONS

VERTICAL SCALE: 0 2.5
HORIZONTAL SCALE: 0 5 10

PROJECT ID 09M032

C3.38

© 2010 Foth Infrastructure & Environment, LLC

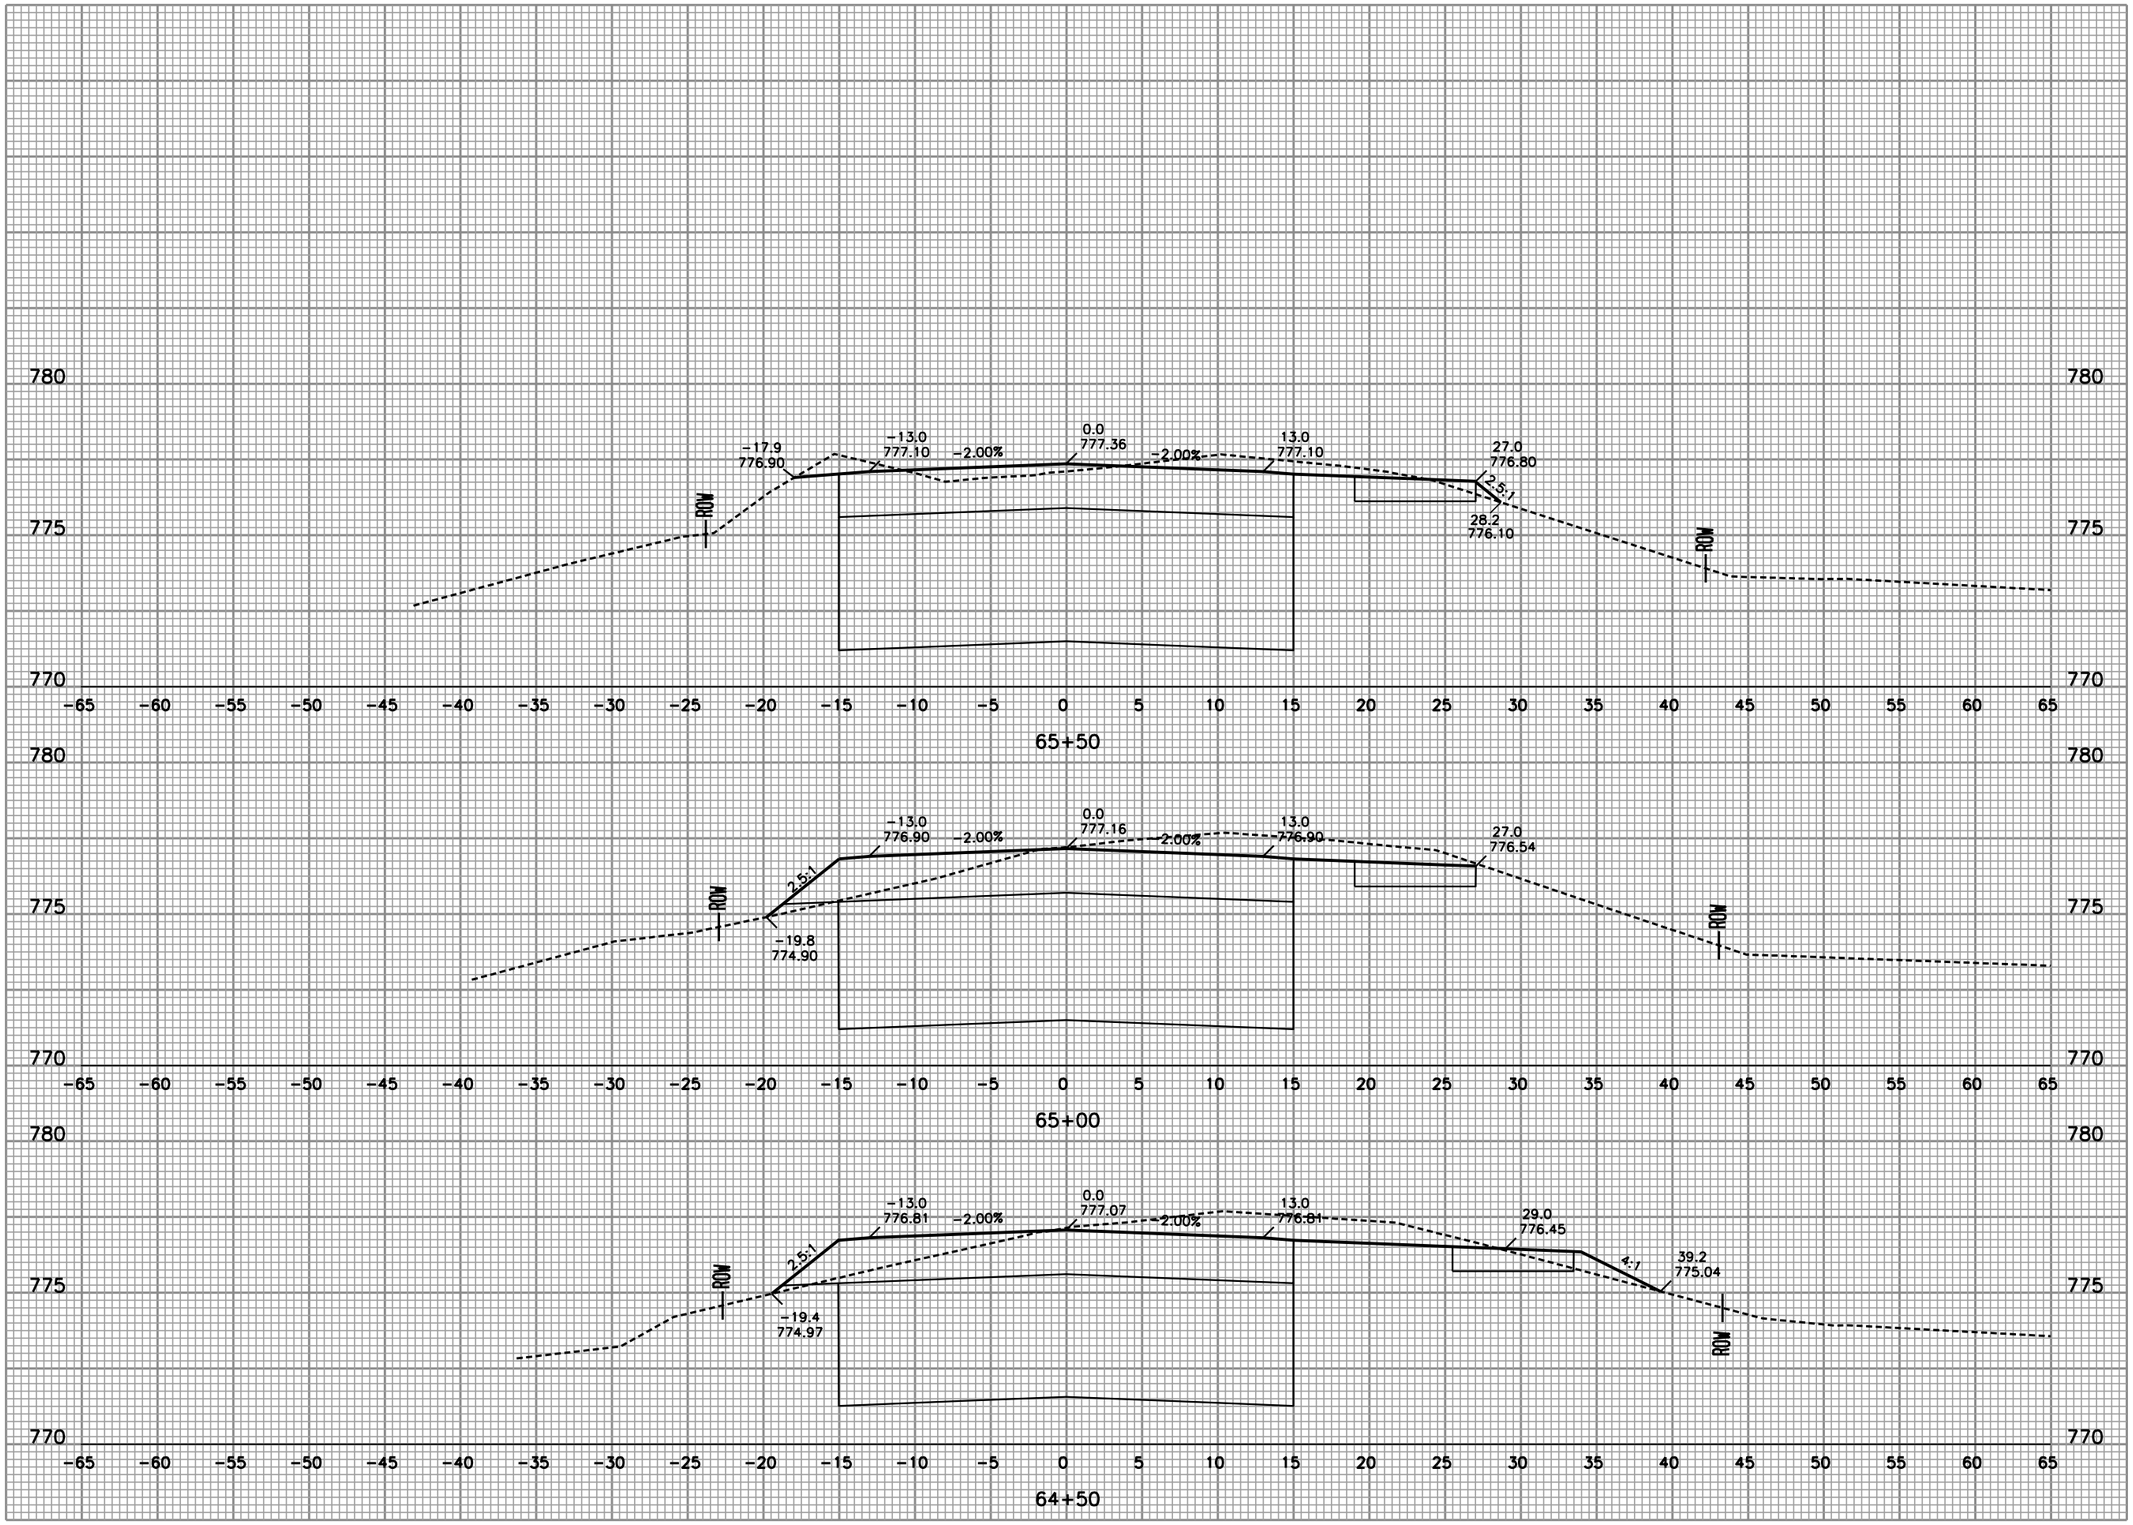

Foth

Foth Infrastructure & Environment, LLC
Contact: Jim Wood
2514 S. 170th Street
Suite 278, Lincoln Center II
West Allis, WI 53227
Phone: 414-336-7900 Fax: 414-336-7901

REUSE OF DOCUMENTS
THIS DOCUMENT HAS BEEN DEVELOPED FOR A SPECIFIC APPLICATION AND NOT FOR GENERAL USE. THEREFORE IT MAY NOT BE USED WITHOUT THE WRITTEN APPROVAL OF FOTH INFRASTRUCTURE AND ENVIRONMENT, LLC. UNAPPROVED USE IS THE SOLE RESPONSIBILITY OF THE UNAUTHORIZED USER.

DURHAM DRIVE
RECONSTRUCTION
FINAL PLANS
2/17/11
CITY OF MUSKEGO

WAUKESHA COUNTY MUSKEGO, WISCONSIN

REVISION / ISSUE			
NO.	BY	DATE	DESCRIPTION
1			
2			
3			
4			

RECORD DRAWING OF COMPLETED CONSTRUCTION BY
RECORD DRAWINGS OF COMPLETED CONSTRUCTION CONFORMING TO CONTRACTOR AND/OR OWNERS RECORDS.
BY_____ DATE_____

DATE OF PREPARATION

	BY	DATE
SURVEYED	TAA	
DRAWN	GTW	02/23/10
DESIGNED	CLM1	02/23/10
CHECKED	PAV	05/14/10

CROSS SECTIONS

VERTICAL SCALE: 2.5 0
HORIZONTAL SCALE: 0 5 10

PROJECT ID 09M032

C3.39

© 2010 Foth Infrastructure & Environment, LLC

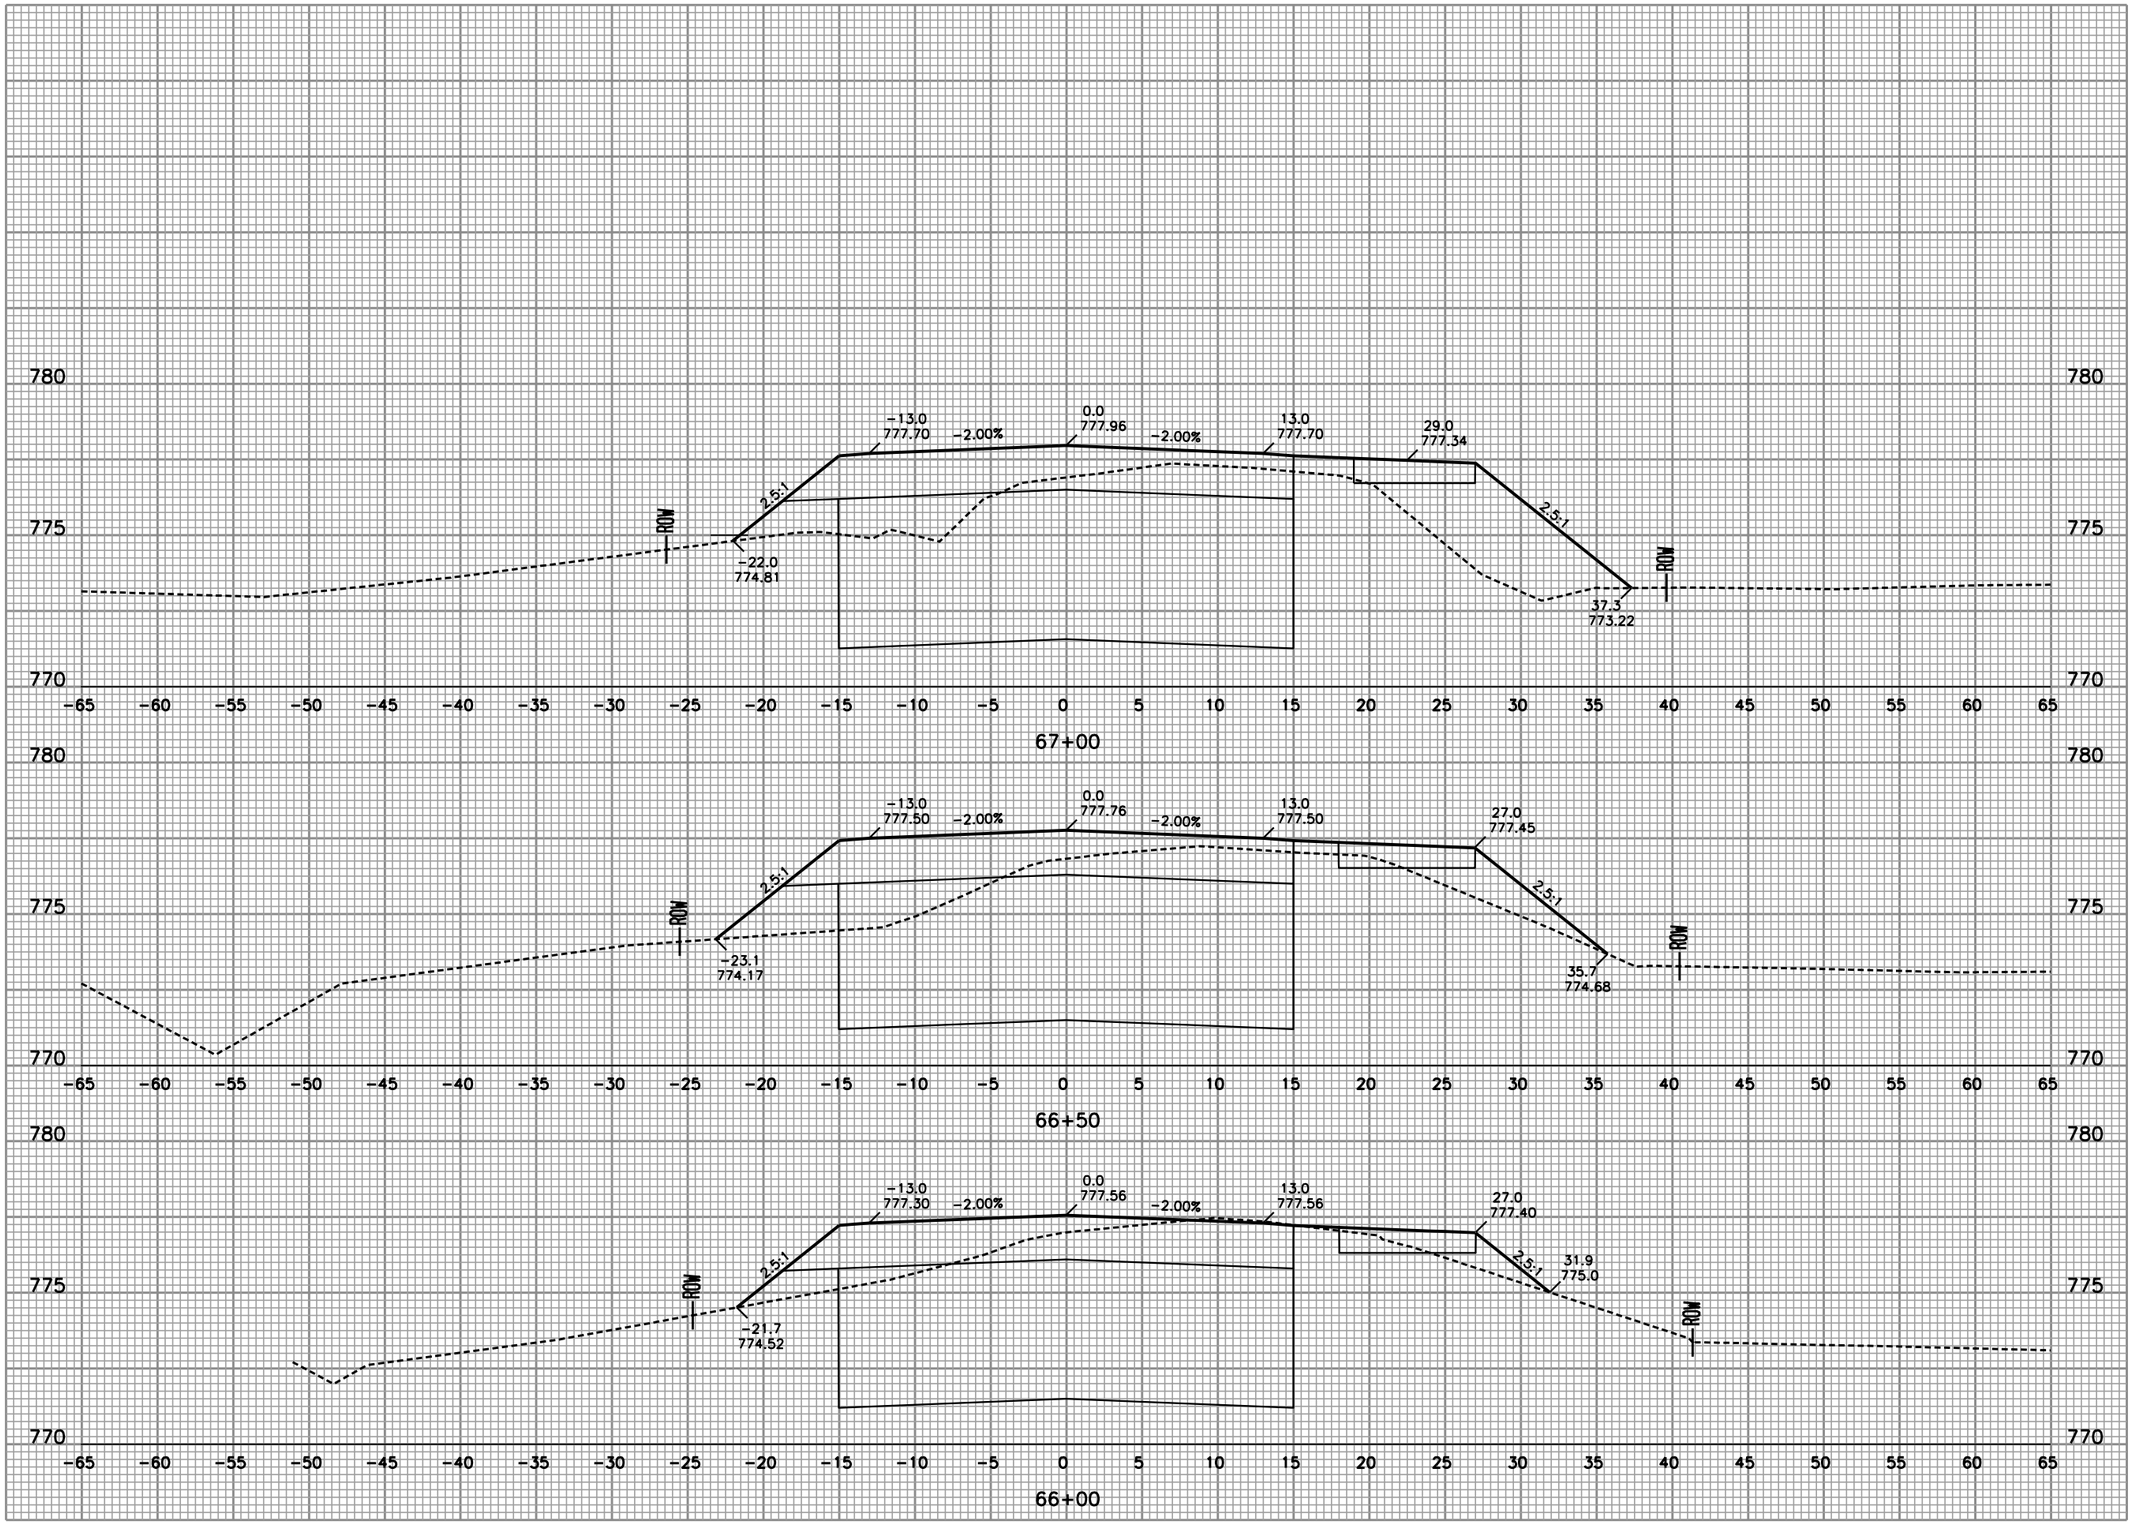

Foth

Foth Infrastructure & Environment, LLC
Corporate Office
2514 S. 102nd Street
Suite 278, Lincoln Center II
West Allis, WI 53227
Phone: 414-336-7900 Fax: 414-336-7901

REUSE OF DOCUMENTS
THIS DOCUMENT HAS BEEN DEVELOPED FOR A SPECIFIC APPLICATION AND NOT FOR GENERAL USE. THEREFORE IT MAY NOT BE USED WITHOUT THE WRITTEN APPROVAL OF FOTH INFRASTRUCTURE AND ENVIRONMENT, LLC. UNAPPROVED USE IS THE SOLE RESPONSIBILITY OF THE UNAUTHORIZED USER.

DURHAM DRIVE
RECONSTRUCTION
FINAL PLANS
2/17/11

CITY OF MUSKEGO

WAUKESHA COUNTY MUSKEGO, WISCONSIN

NO.	BY	DATE	DESCRIPTION
1			
2			
3			
4			

REVISION / ISSUE

RECORD DRAWING OF COMPLETED CONSTRUCTION BY

RECORD DRAWINGS OF COMPLETED CONSTRUCTION CONFORMING TO CONTRACTOR AND/OR OWNERS RECORDS.

BY_____ DATE_____

DATE OF PREPARATION

	BY	DATE
SURVEYED	TAA	
DRAWN	GTW	02/23/10
DESIGNED	CLM1	02/23/10
CHECKED	PAV	05/14/10

CROSS SECTIONS

VERTICAL SCALE: 0 2.5

HORIZONTAL SCALE: 0 5 10

PROJECT ID 09M032

C3.40

© 2010 Foth Infrastructure & Environment, LLC

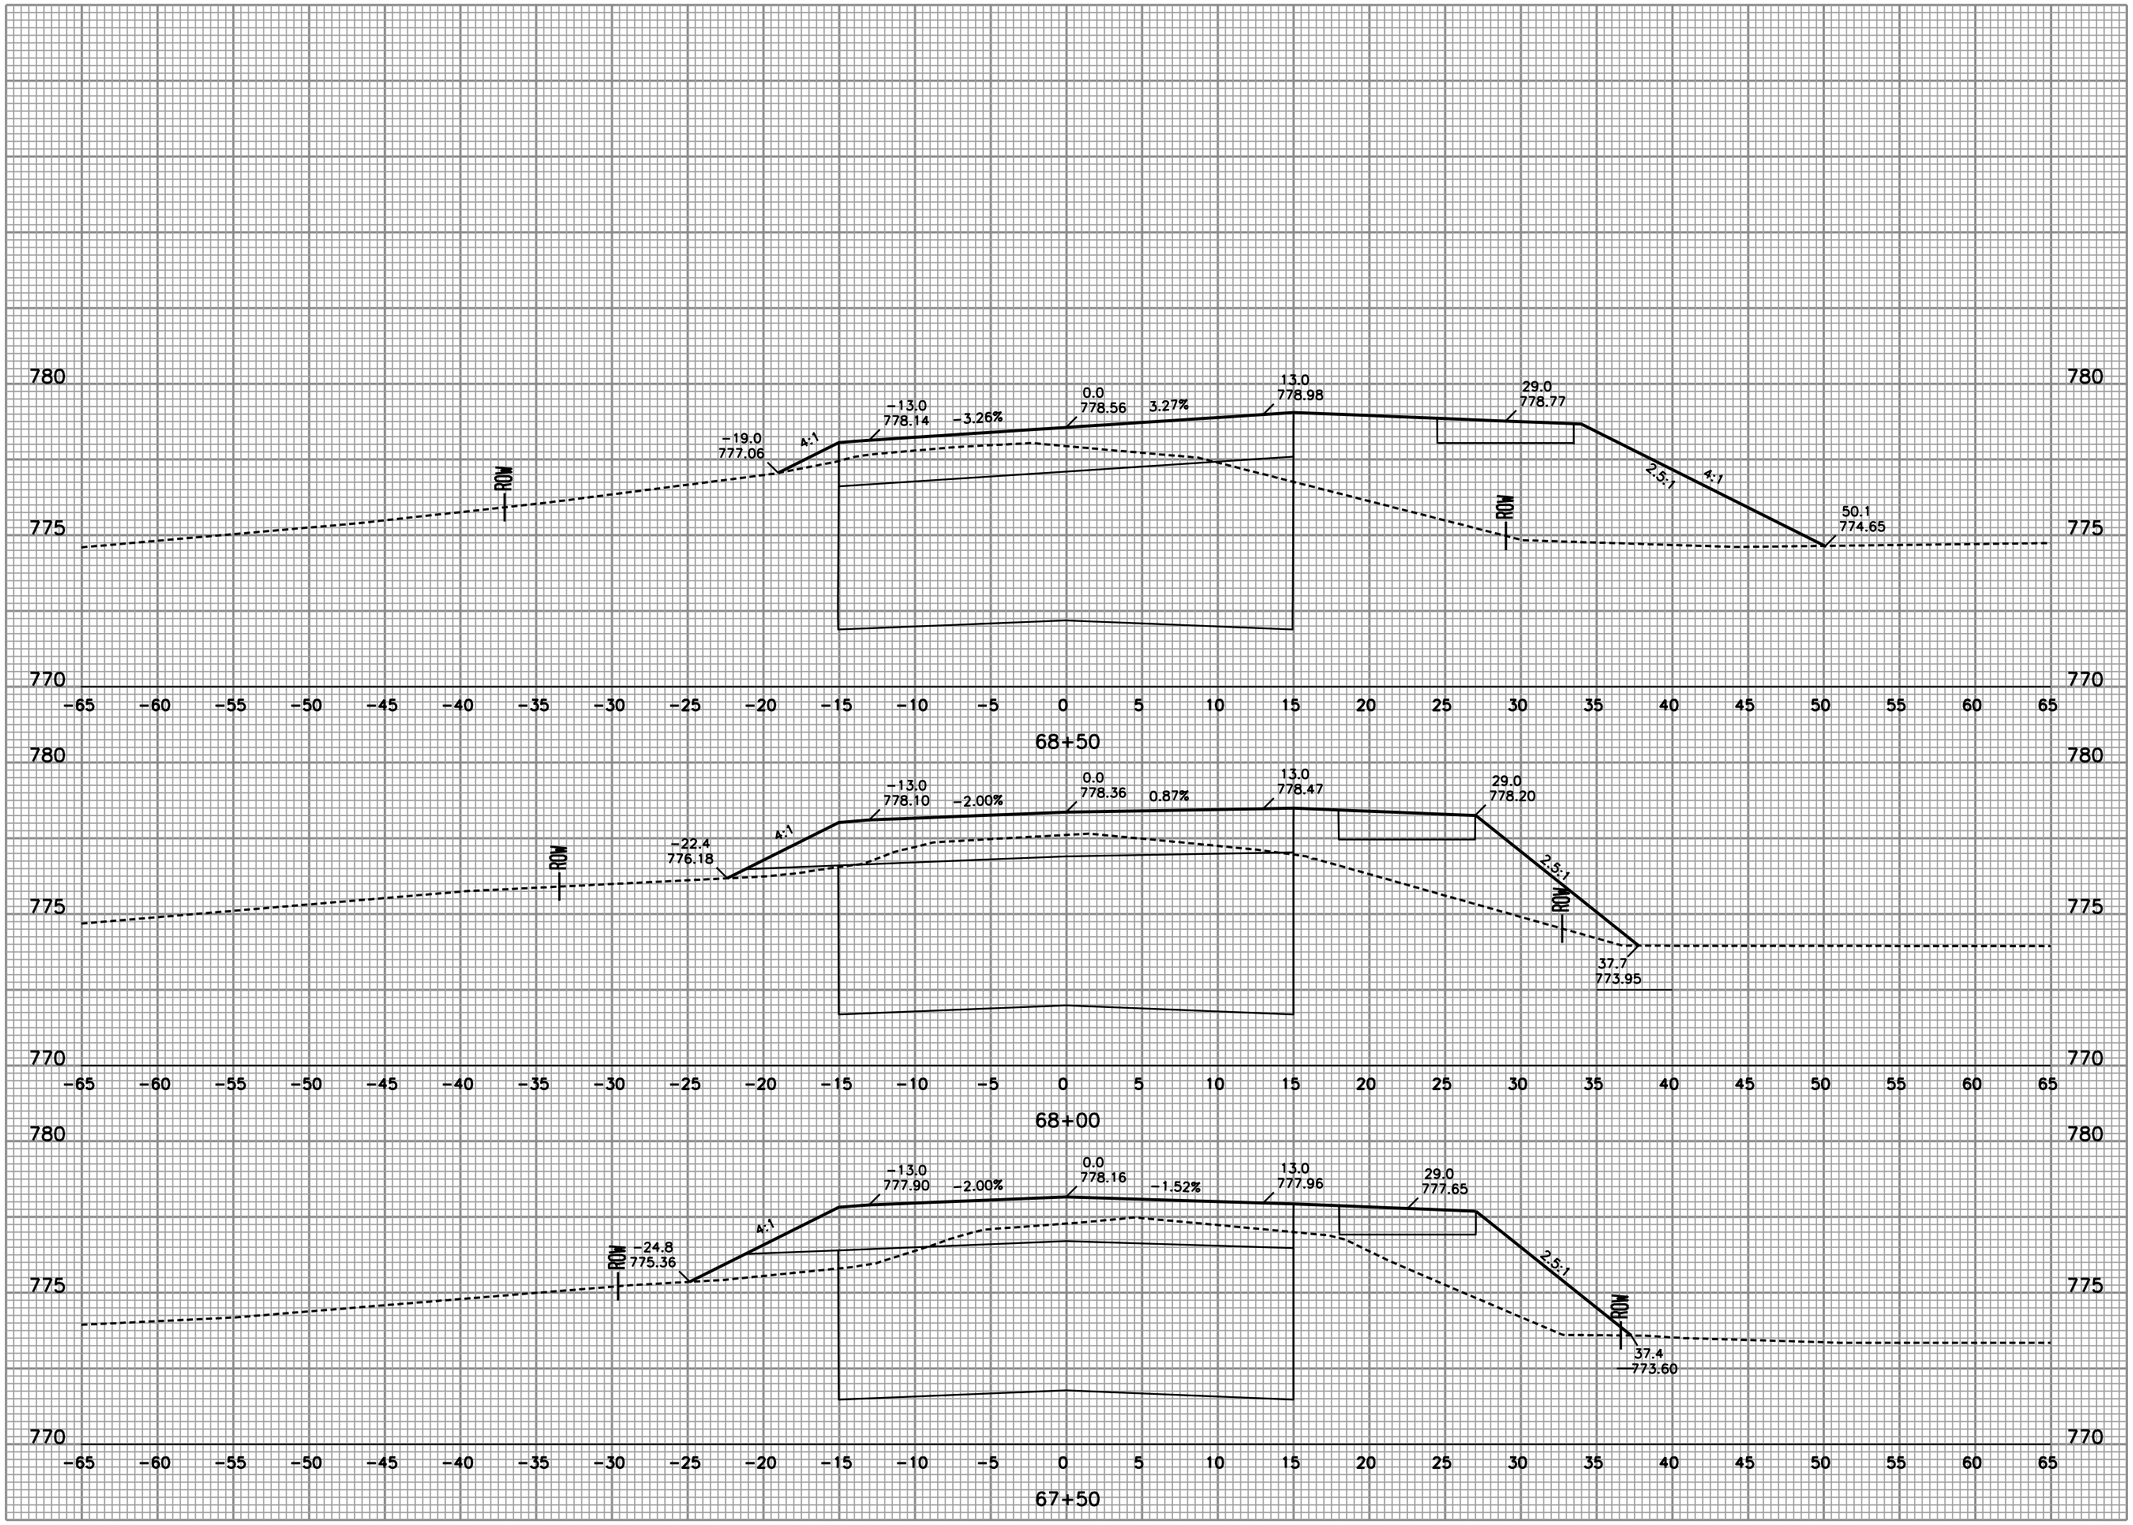

Foth

Foth Infrastructure & Environment, LLC
Formerly Foth & Van Dyke
2514 S. 102nd Street
Suite 278, Lincoln Center II
West Allis, WI 53227
Phone: 414-336-7900 Fax: 414-336-7901

REUSE OF DOCUMENTS
THIS DOCUMENT HAS BEEN DEVELOPED FOR A SPECIFIC APPLICATION AND NOT FOR GENERAL USE. THEREFORE IT MAY NOT BE USED WITHOUT THE WRITTEN APPROVAL OF FOTH INFRASTRUCTURE AND ENVIRONMENT, LLC. UNAPPROVED USE IS THE SOLE RESPONSIBILITY OF THE UNAUTHORIZED USER.

DURHAM DRIVE
RECONSTRUCTION
FINAL PLANS
2/17/11

CITY OF MUSKEGO

WAUKESHA COUNTY MUSKEGO, WISCONSIN

NO.	BY	DATE	DESCRIPTION
1			
2			
3			
4			

REVISION / ISSUE

RECORD DRAWING OF COMPLETED CONSTRUCTION BY

RECORD DRAWINGS OF COMPLETED CONSTRUCTION CONFORMING TO CONTRACTOR AND/OR OWNERS RECORDS.

BY _____ DATE _____

DATE OF PREPARATION

	BY	DATE
SURVEYED	TAA	
DRAWN	GTW	02/23/10
DESIGNED	CLM1	02/23/10
CHECKED	PAV	05/14/10

CROSS SECTIONS

VERTICAL SCALE: 2.5 0

HORIZONTAL SCALE: 0 5 10

PROJECT ID 09M032

C3.41

© 2010 Foth Infrastructure & Environment, LLC

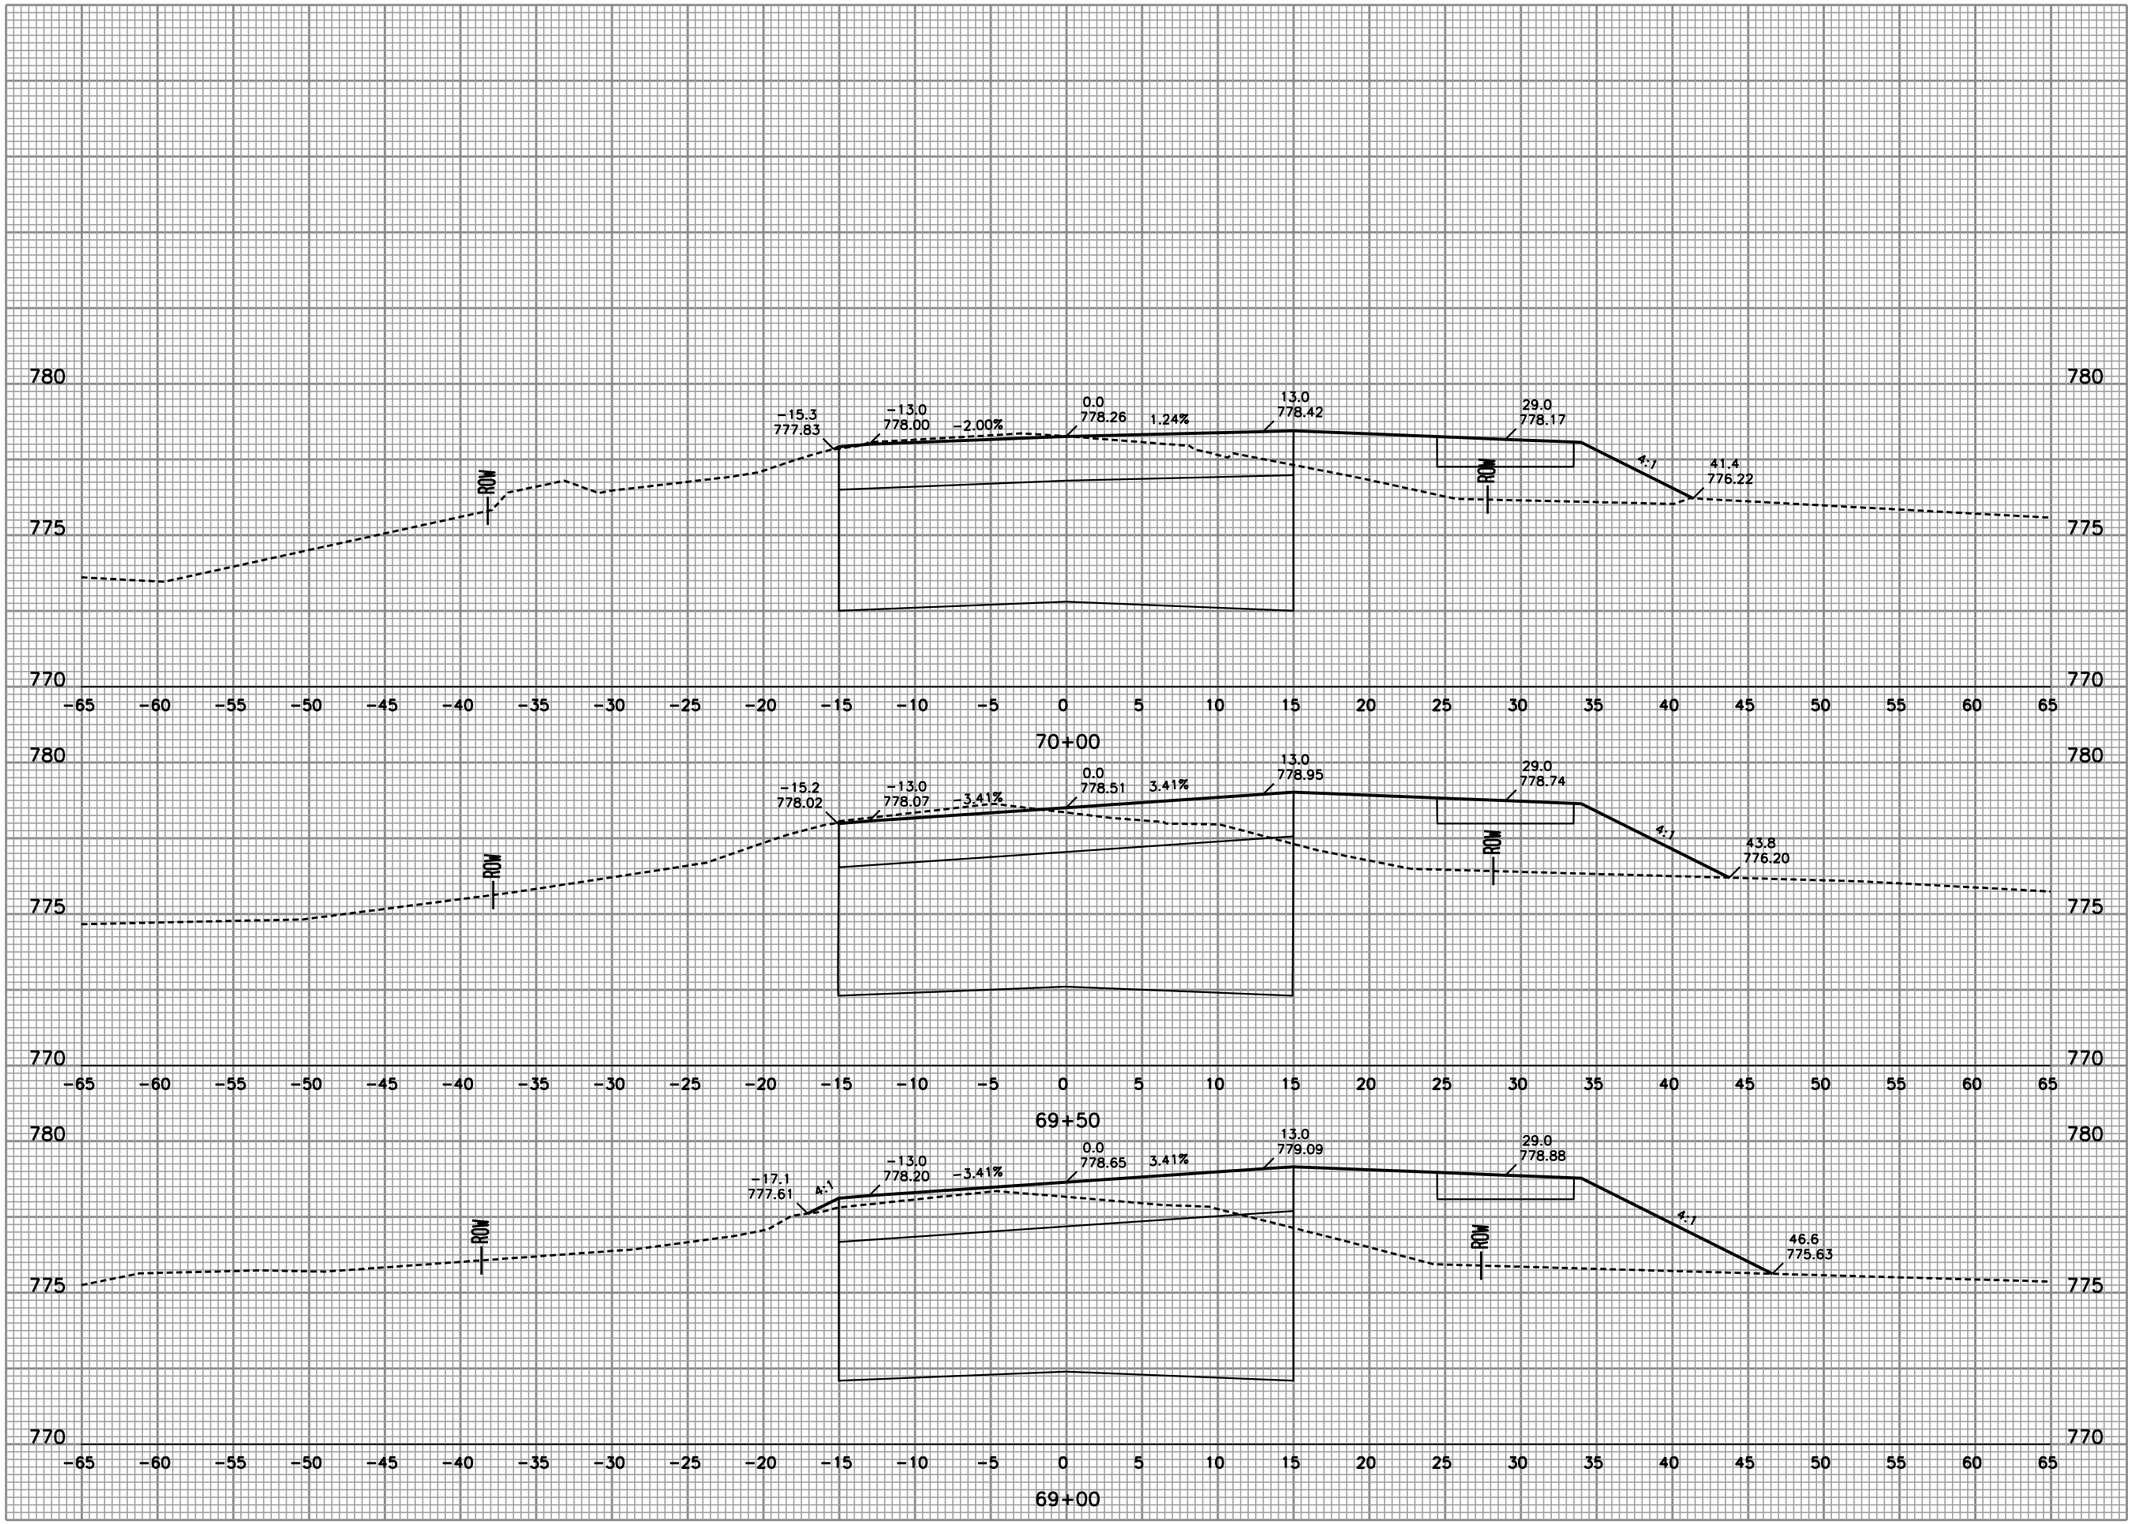

Foth

Foth Infrastructure & Environment, LLC
2514 S. 170th Street
Suite 278, Lincoln Center II
West Allis, WI 53227
Phone: 414-336-7900 Fax: 414-336-7901

REUSE OF DOCUMENTS

THIS DOCUMENT HAS BEEN DEVELOPED FOR A SPECIFIC APPLICATION AND NOT FOR GENERAL USE. THEREFORE IT MAY NOT BE USED WITHOUT THE WRITTEN APPROVAL OF FOTH INFRASTRUCTURE & ENVIRONMENT, LLC. UNAPPROVED USE IS THE SOLE RESPONSIBILITY OF THE UNAUTHORIZED USER.

DURHAM DRIVE
RECONSTRUCTION
FINAL PLANS
2/17/11

CITY OF MUSKEGO

WAUKESHA COUNTY

MUSKEGO, WISCONSIN

NO.	BY	DATE	DESCRIPTION
△			
△			
△			
△			

REVISION / ISSUE

RECORD DRAWING OF COMPLETED CONSTRUCTION BY

RECORD DRAWINGS OF COMPLETED CONSTRUCTION CONFORMING TO CONTRACTOR AND/OR OWNERS RECORDS.

BY _____ DATE _____

DATE OF PREPARATION

	BY	DATE
SURVEYED	TAA	
DRAWN	GTW	02/23/10
DESIGNED	CLM1	02/23/10
CHECKED	PAV	05/14/10

CROSS SECTIONS

VERTICAL SCALE: 2.5 0

HORIZONTAL SCALE: 0 5 10

PROJECT ID 09M032

C3.42

© 2010 Foth Infrastructure & Environment, LLC

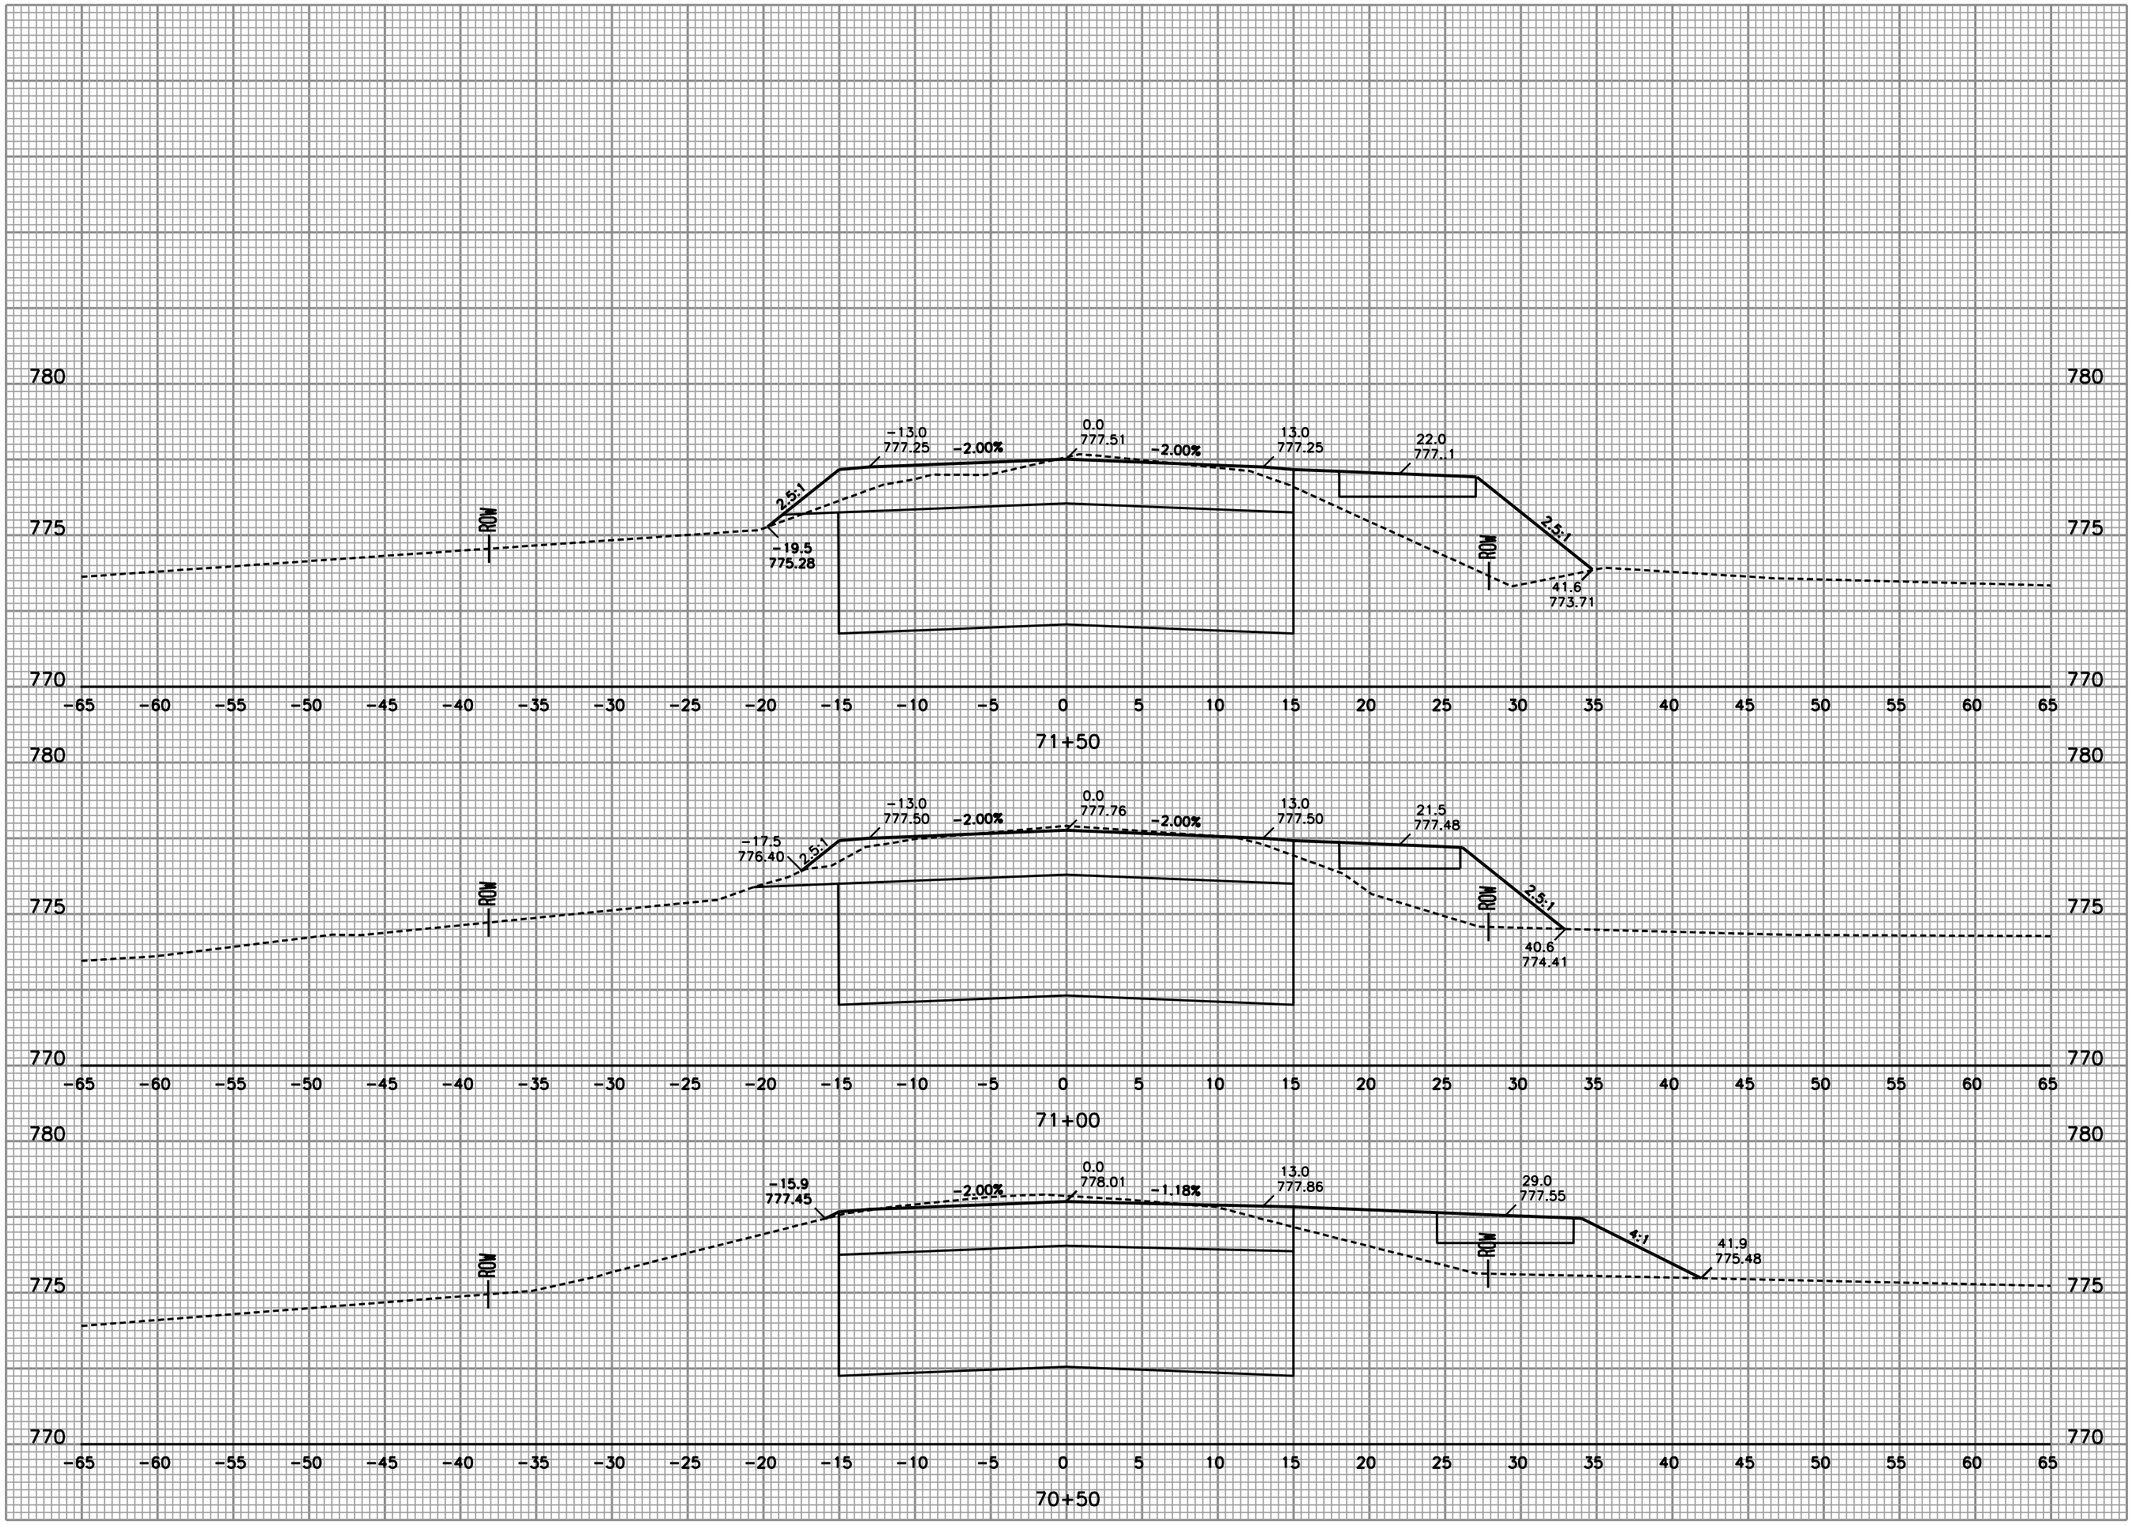

Foth

Foth Infrastructure & Environment, LLC
2514 S. 102nd Street
Suite 278, Lincoln Center II
West Allis, WI 53227
Phone: 414-336-7900 Fax: 414-336-7901

REUSE OF DOCUMENTS

THIS DOCUMENT HAS BEEN DEVELOPED FOR A SPECIFIC APPLICATION AND NOT FOR GENERAL USE. THEREFORE IT MAY NOT BE USED WITHOUT THE WRITTEN APPROVAL OF FOTH INFRASTRUCTURE & ENVIRONMENT, LLC. UNAPPROVED USE IS THE SOLE RESPONSIBILITY OF THE UNAUTHORIZED USER.

DURHAM DRIVE
RECONSTRUCTION
FINAL PLANS
2/17/11

CITY OF MUSKEGO

WAUKESHA COUNTY MUSKEGO, WISCONSIN

REVISION / ISSUE			
NO.	BY	DATE	DESCRIPTION
1			
2			
3			
4			

RECORD DRAWING OF COMPLETED CONSTRUCTION BY

RECORD DRAWINGS OF COMPLETED CONSTRUCTION CONFORMING TO CONTRACTOR AND/OR OWNERS RECORDS.

BY_____ DATE_____

DATE OF PREPARATION

	BY	DATE
SURVEYED	TAA	
DRAWN	GTW	02/23/10
DESIGNED	CLM1	02/23/10
CHECKED	PAV	05/14/10

CROSS SECTIONS

VERTICAL SCALE: 2.5 0

HORIZONTAL SCALE: 0 5 10

PROJECT ID 09M032

C3.43

© 2010 Foth Infrastructure & Environment, LLC

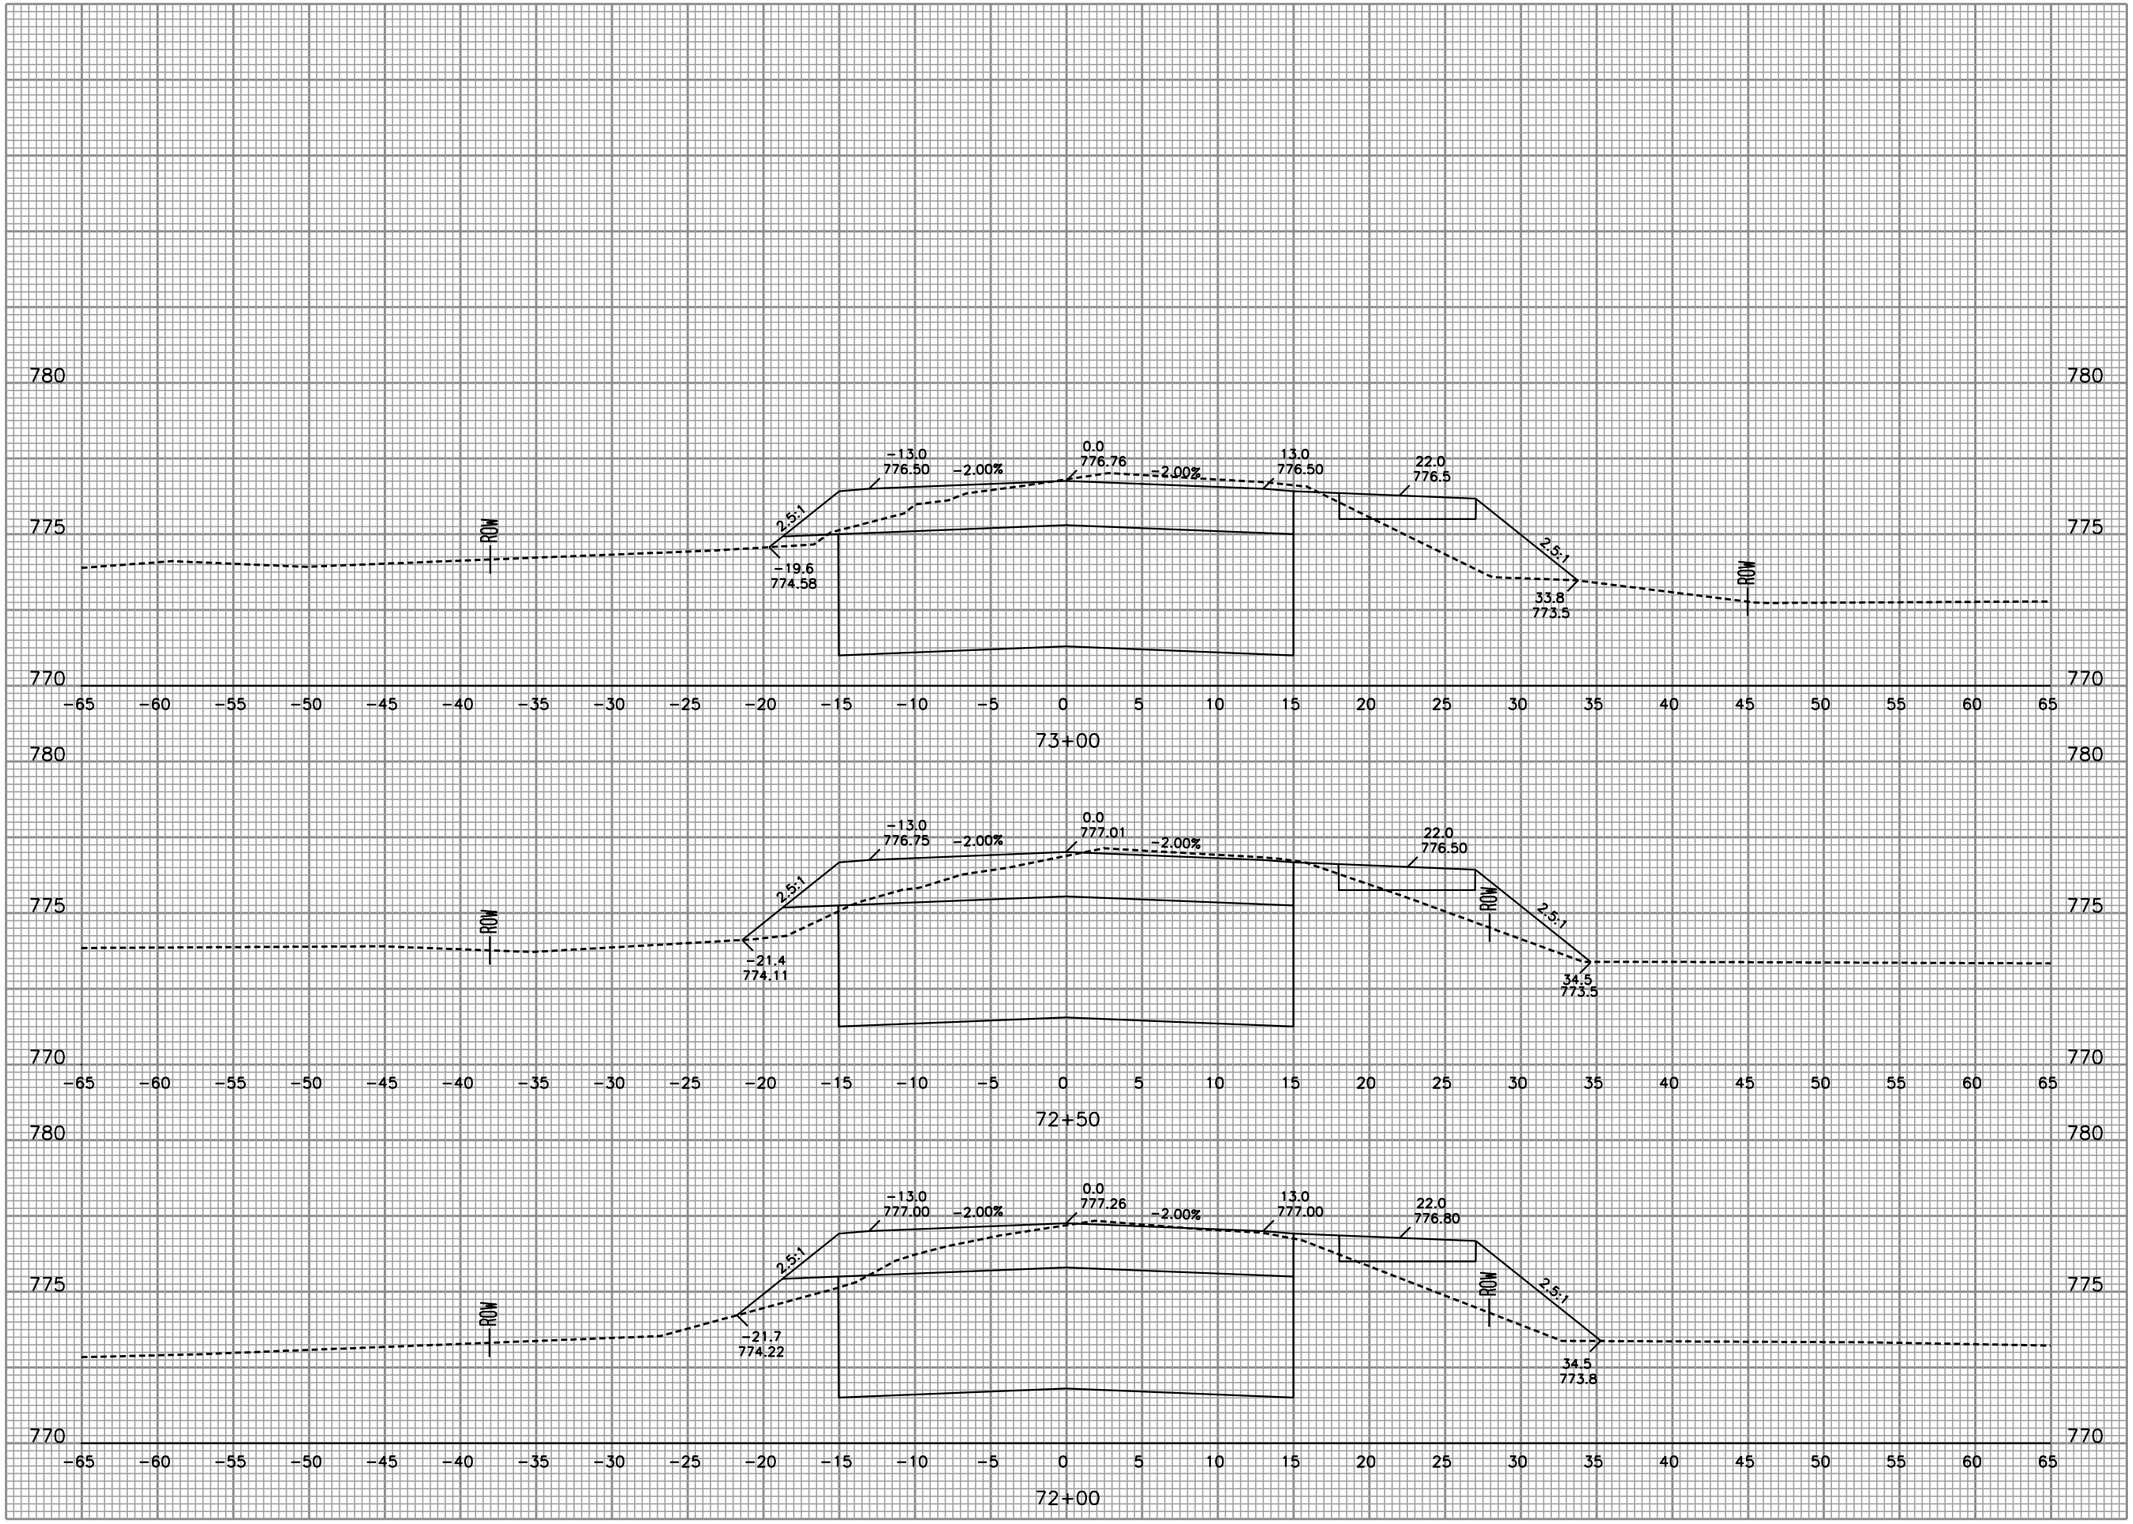

Foth

Foth Infrastructure & Environment, LLC
Grand Avenue Office
2514 S. 108th Street
Suite 278, Lincoln Center II
West Allis, WI 53227
Phone: 414-336-7900 Fax: 414-336-7901

REUSE OF DOCUMENTS
THIS DOCUMENT HAS BEEN DEVELOPED FOR A SPECIFIC APPLICATION AND NOT FOR GENERAL USE. THEREFORE IT MAY NOT BE USED WITHOUT THE WRITTEN APPROVAL OF FOTH INFRASTRUCTURE & ENVIRONMENT, LLC. UNAPPROVED USE IS THE SOLE RESPONSIBILITY OF THE UNAUTHORIZED USER.

DURHAM DRIVE
RECONSTRUCTION
FINAL PLANS
2/17/11
CITY OF MUSKEGO

WAUKESHA COUNTY MUSKEGO, WISCONSIN

REVISION / ISSUE			
NO.	BY	DATE	DESCRIPTION
1			
2			
3			
4			

RECORD DRAWING OF COMPLETED CONSTRUCTION BY

RECORD DRAWINGS OF COMPLETED CONSTRUCTION CONFORMING TO CONTRACTOR AND/OR OWNERS RECORDS.

BY_____ DATE_____

DATE OF PREPARATION

	BY	DATE
SURVEYED	TAA	
DRAWN	GTW	02/23/10
DESIGNED	CLM1	02/23/10
CHECKED	PAV	05/14/10

CROSS SECTIONS

VERTICAL SCALE: 2.5 0

HORIZONTAL SCALE: 0 5 10

PROJECT ID 09M032

C3.44

© 2010 Foth Infrastructure & Environment, LLC

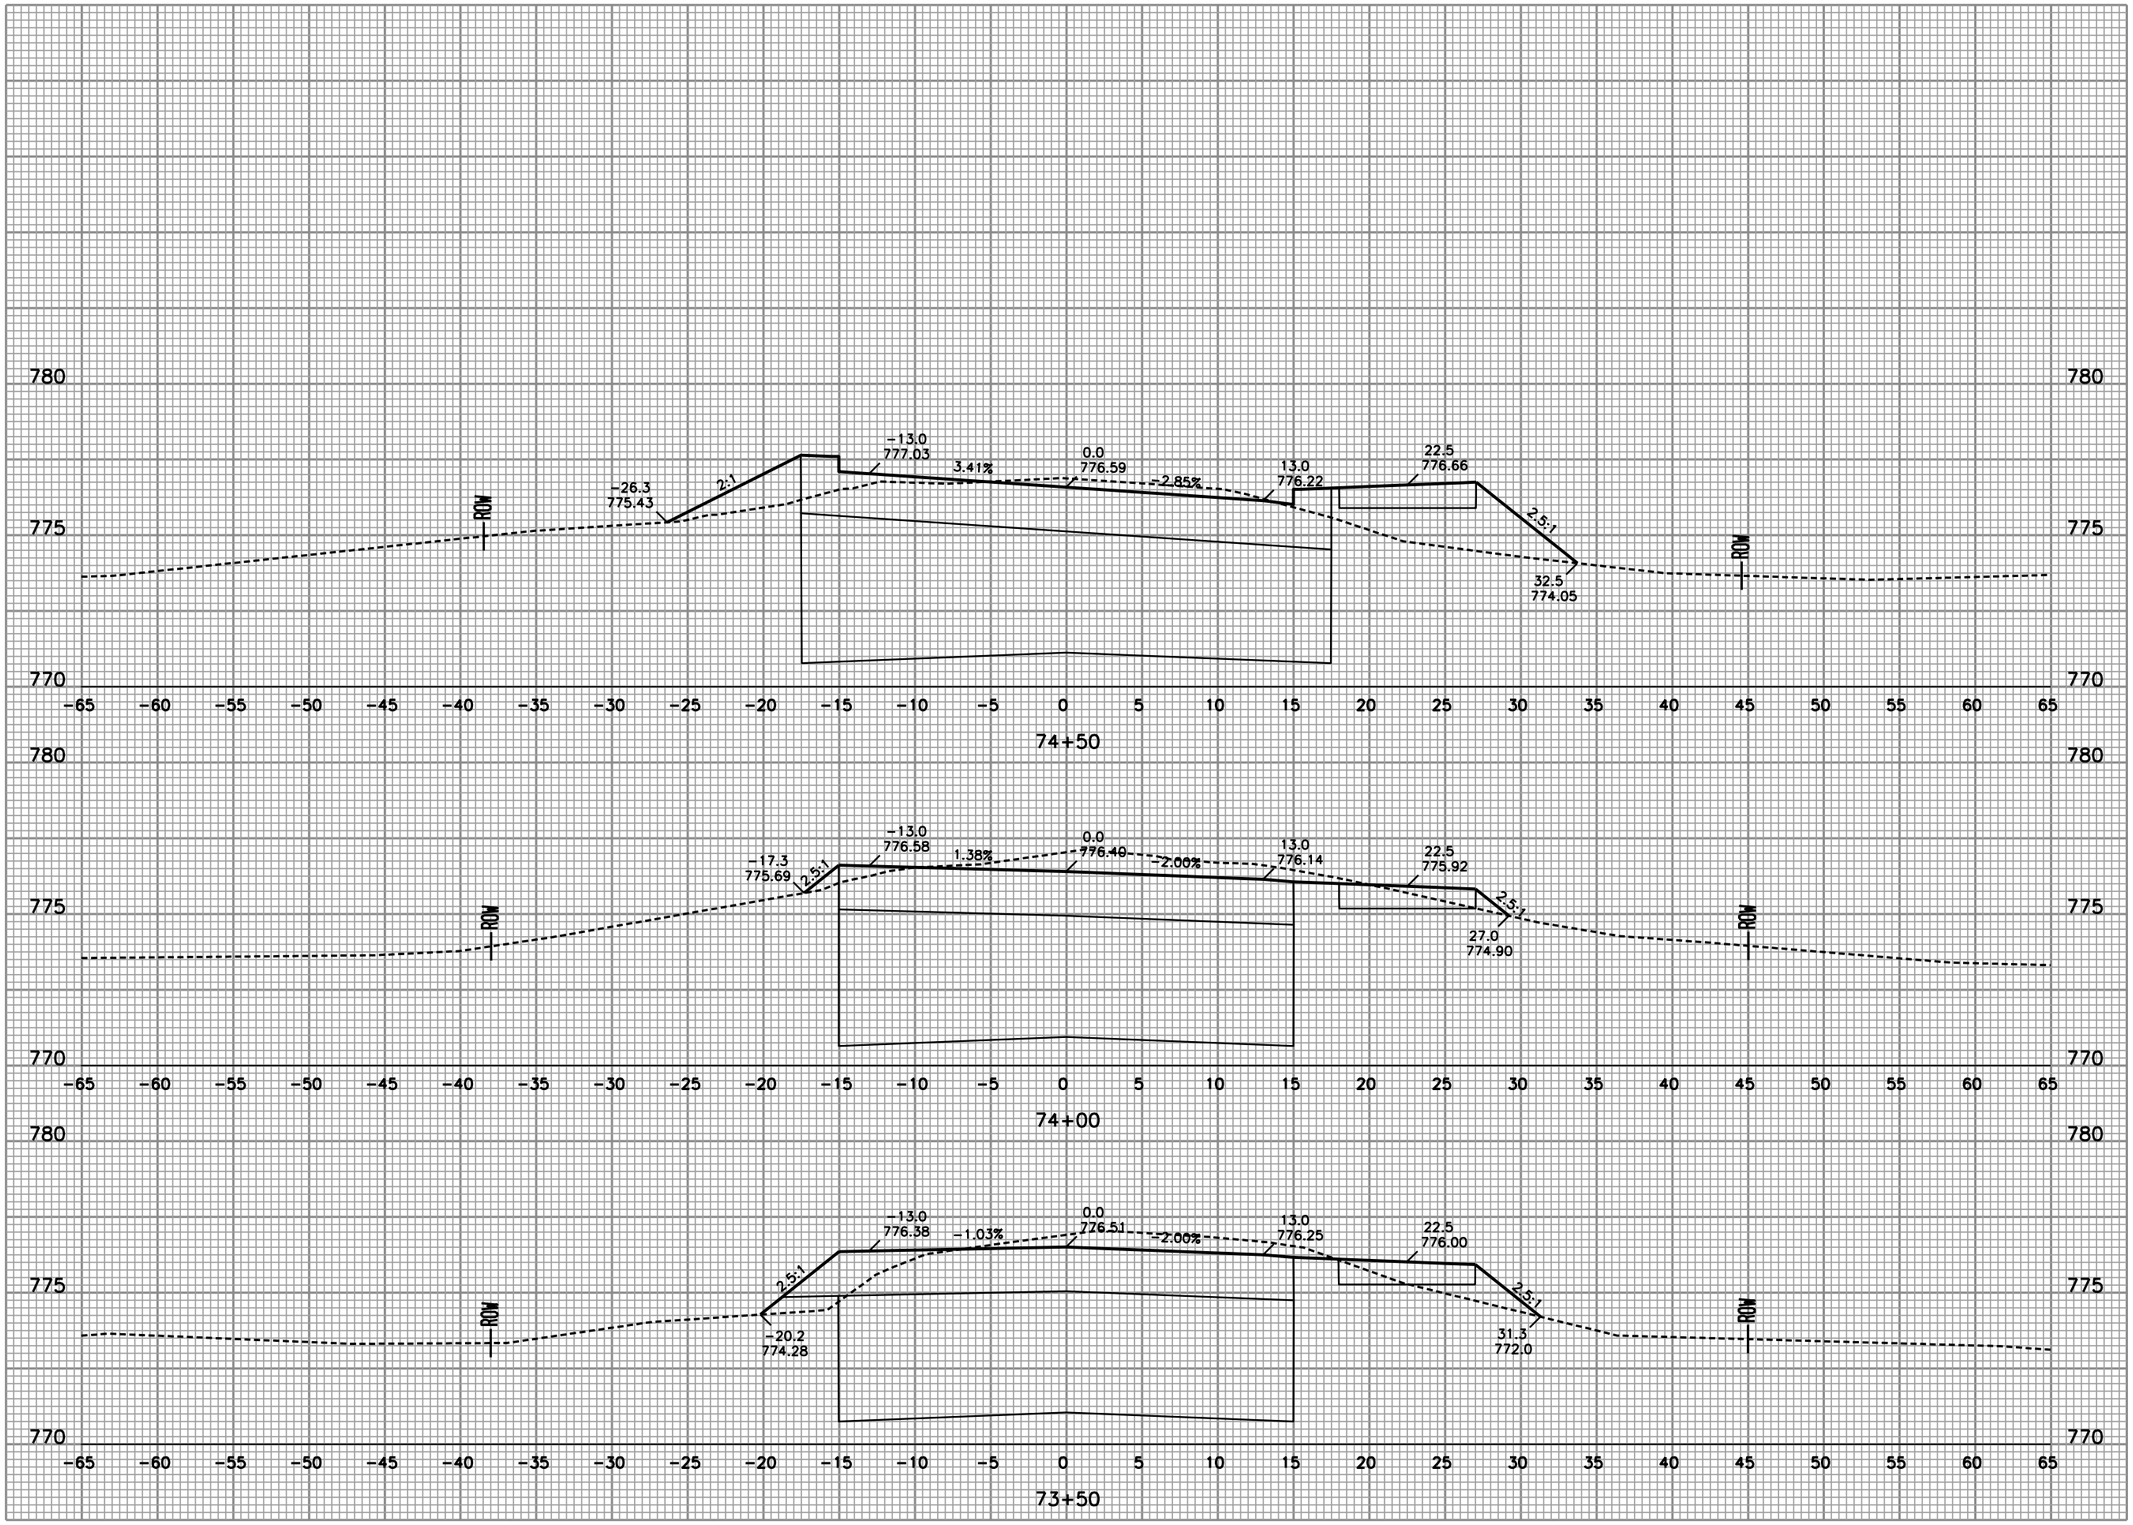

Foth

Foth Infrastructure & Environment, LLC
2514 S. 102nd Street
Suite 278, Lincoln Center II
West Allis, WI 53227
Phone: 414-336-7900 Fax: 414-336-7901

REUSE OF DOCUMENTS
THIS DOCUMENT HAS BEEN DEVELOPED FOR A SPECIFIC APPLICATION AND NOT FOR GENERAL USE. THEREFORE IT MAY NOT BE USED WITHOUT THE WRITTEN APPROVAL OF FOTH INFRASTRUCTURE & ENVIRONMENT, LLC. UNAPPROVED USE IS THE SOLE RESPONSIBILITY OF THE UNAUTHORIZED USER.

DURHAM DRIVE
RECONSTRUCTION
FINAL PLANS
2/17/11
CITY OF MUSKEGO

WAUKESHA COUNTY MUSKEGO, WISCONSIN

NO.	BY	DATE	DESCRIPTION
1			
2			
3			
4			

REVISION / ISSUE

RECORD DRAWING OF COMPLETED CONSTRUCTION BY

RECORD DRAWINGS OF COMPLETED CONSTRUCTION CONFORMING TO CONTRACTOR AND/OR OWNERS RECORDS.

BY _____ DATE _____

DATE OF PREPARATION

	BY	DATE
SURVEYED	TAA	
DRAWN	GTW	02/23/10
DESIGNED	CLM1	02/23/10
CHECKED	PAV	05/14/10

CROSS SECTIONS

VERTICAL SCALE: 0 2.5

HORIZONTAL SCALE: 0 5 10

PROJECT ID 09M032

C3.45

© 2010 Foth Infrastructure & Environment, LLC

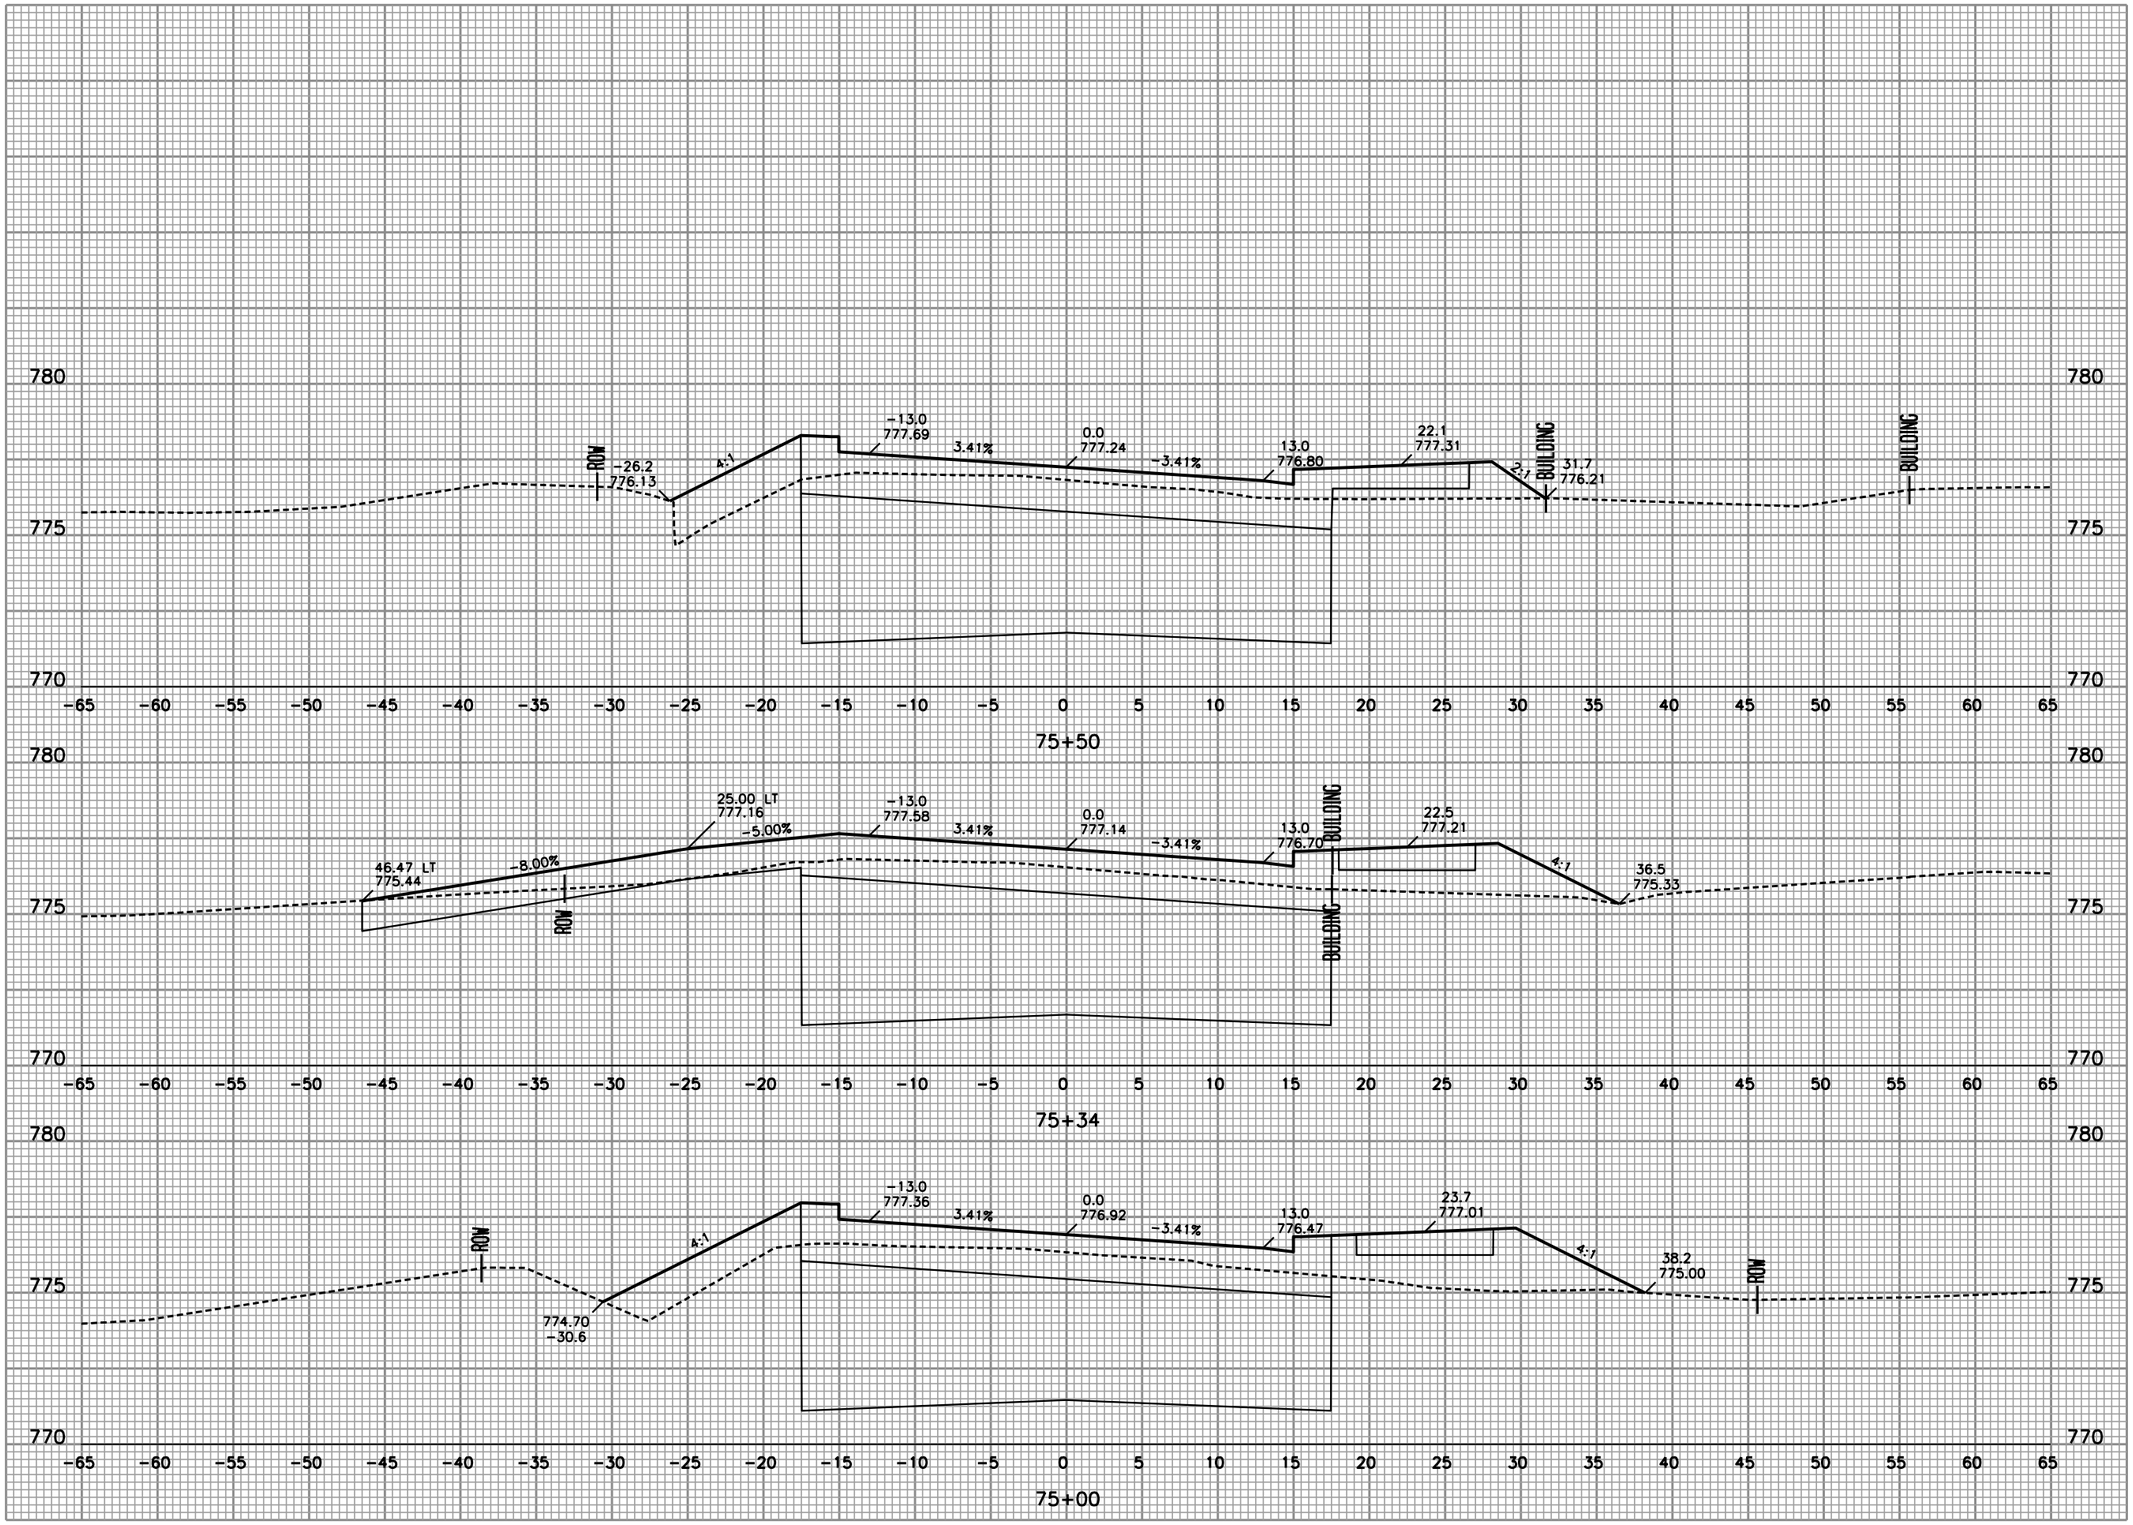

Foth

Foth Infrastructure & Environment, LLC
2514 S. 102nd Street
Suite 278, Lincoln Center II
West Allis, WI 53227
Phone: 414-336-7900 Fax: 414-336-7901

REUSE OF DOCUMENTS
THIS DOCUMENT HAS BEEN DEVELOPED FOR A SPECIFIC APPLICATION AND NOT FOR GENERAL USE. THEREFORE IT MAY NOT BE USED WITHOUT THE WRITTEN APPROVAL OF FOTH INFRASTRUCTURE & ENVIRONMENT, LLC. UNAPPROVED USE IS THE SOLE RESPONSIBILITY OF THE UNAUTHORIZED USER.

DURHAM DRIVE
RECONSTRUCTION
FINAL PLANS
2/17/11
CITY OF MUSKEGO

WAUKESHA COUNTY MUSKEGO, WISCONSIN

REVISION / ISSUE			
NO.	BY	DATE	DESCRIPTION
1			
2			
3			
4			

RECORD DRAWING OF COMPLETED CONSTRUCTION BY

RECORD DRAWINGS OF COMPLETED CONSTRUCTION CONFORMING TO CONTRACTOR AND/OR OWNERS RECORDS.

BY_____ DATE_____

DATE OF PREPARATION

	BY	DATE
SURVEYED	TAA	
DRAWN	GTW	02/23/10
DESIGNED	CLM1	02/23/10
CHECKED	PAV	05/14/10

CROSS SECTIONS

VERTICAL SCALE: 0 2.5

HORIZONTAL SCALE: 0 5 10

PROJECT ID 09M032

C3.46

© 2010 Foth Infrastructure & Environment, LLC

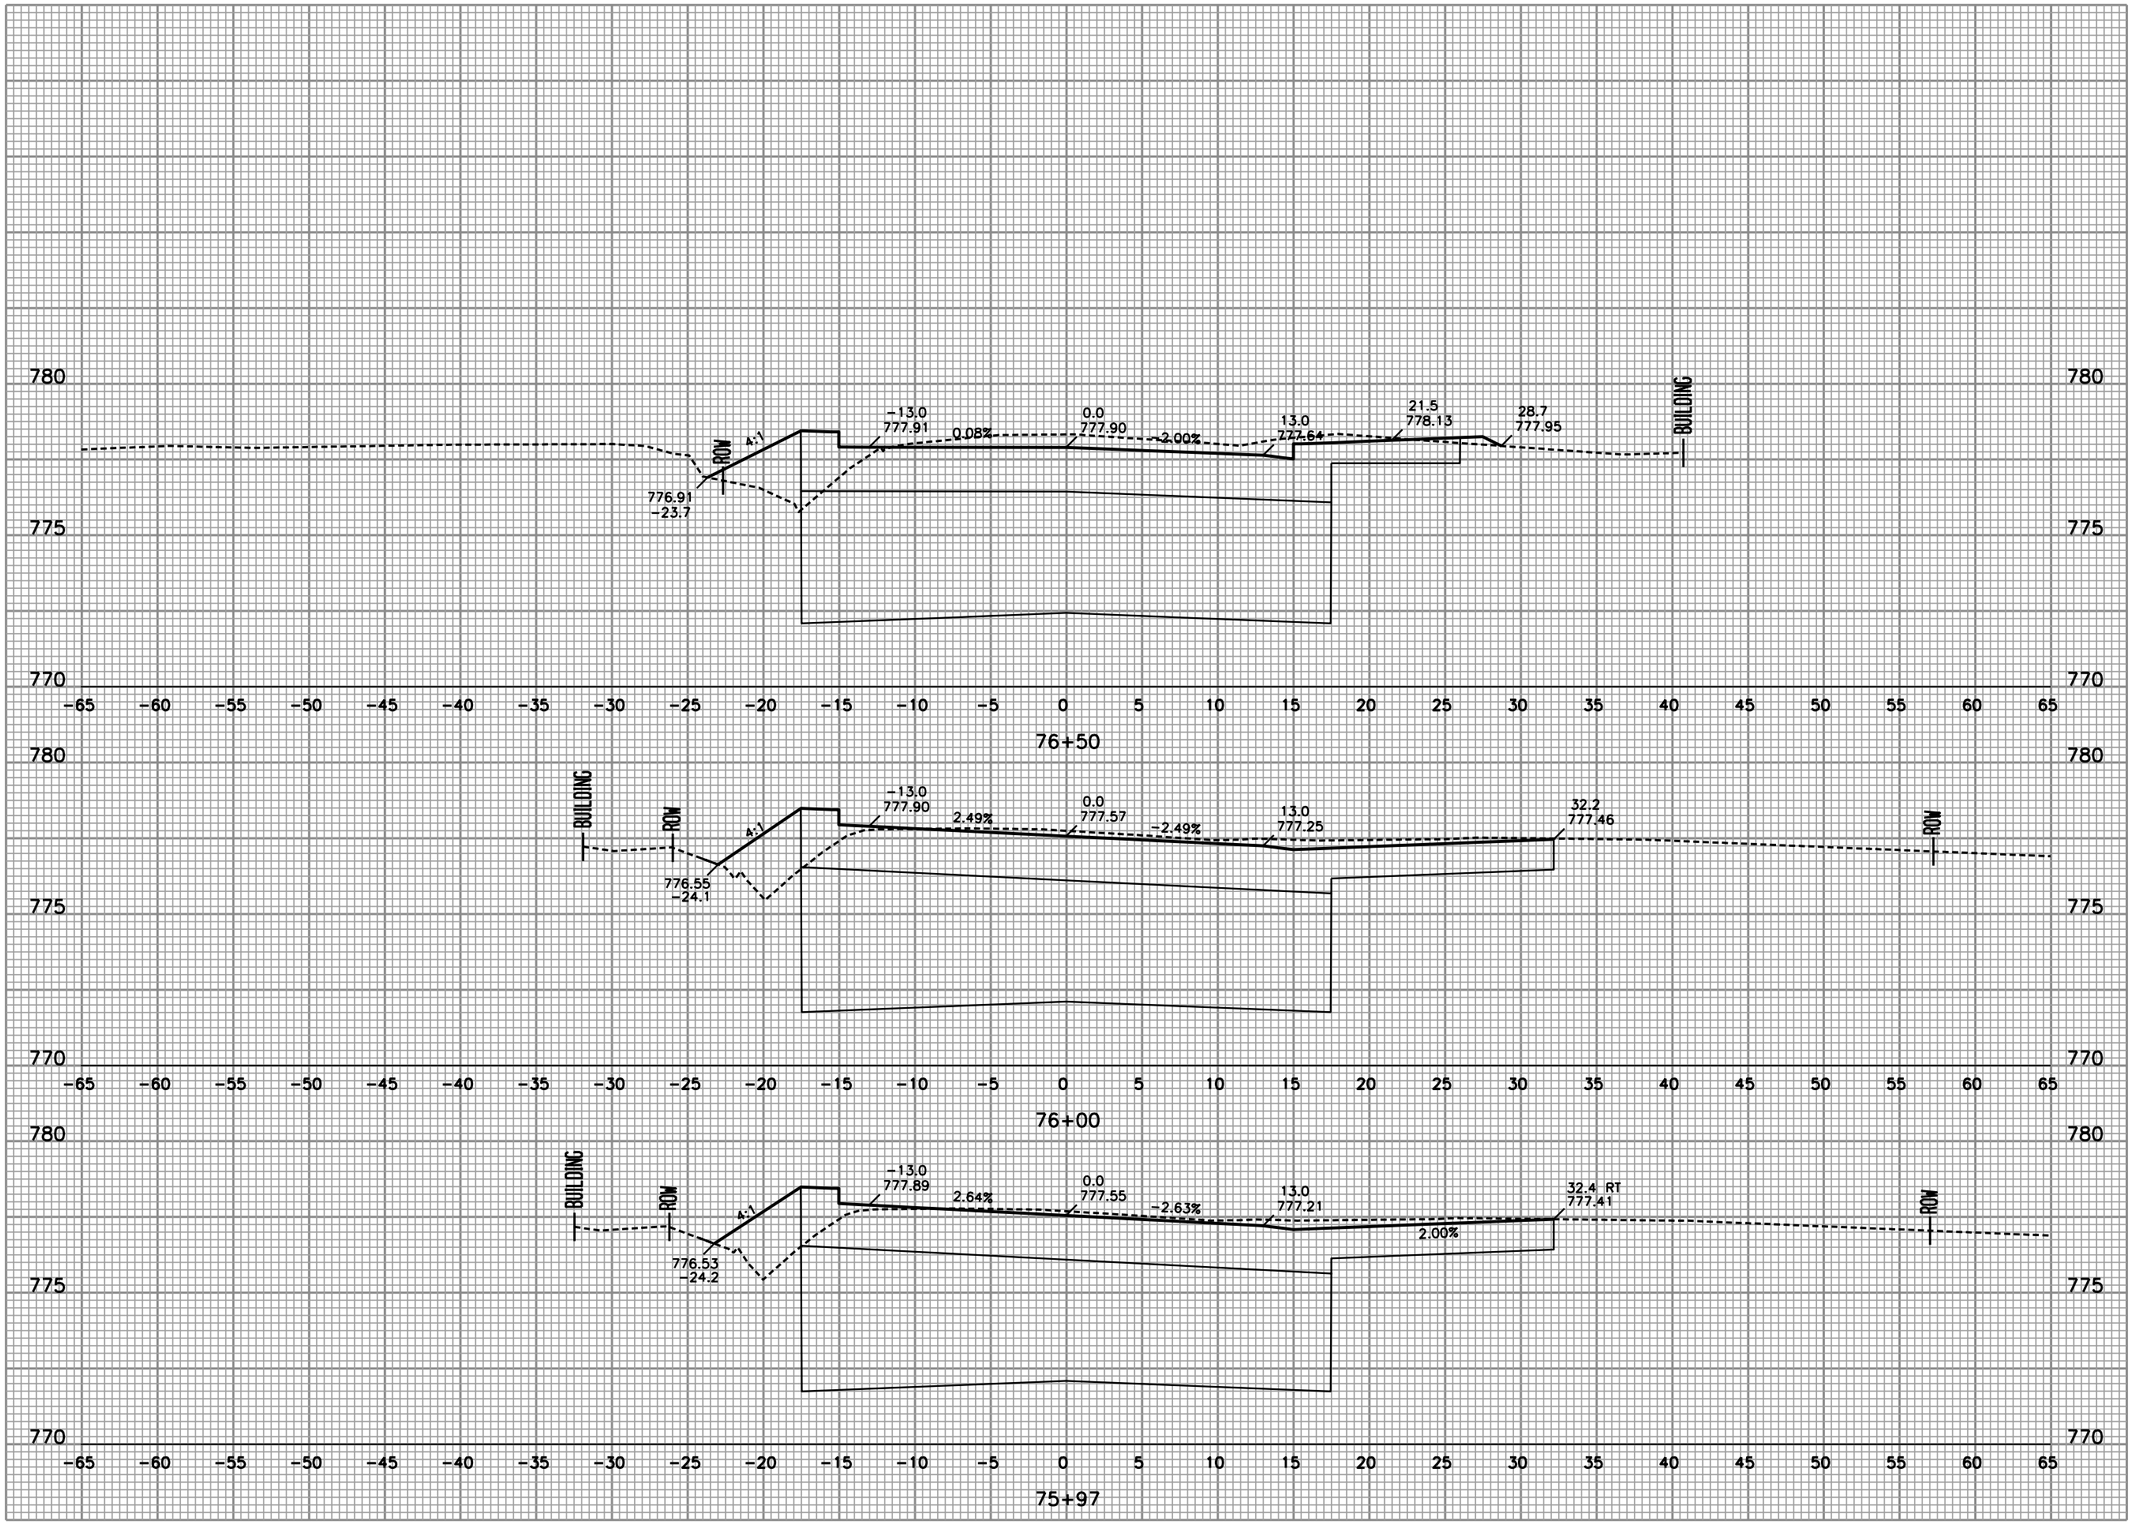

Foth

Foth Infrastructure & Environment, LLC
2514 S. 102nd Street
Suite 278, Lincoln Center II
West Allis, WI 53227
Phone: 414-336-7900 Fax: 414-336-7901

REUSE OF DOCUMENTS
THIS DOCUMENT HAS BEEN DEVELOPED FOR A SPECIFIC APPLICATION AND NOT FOR GENERAL USE. THEREFORE IT MAY NOT BE USED WITHOUT THE WRITTEN APPROVAL OF FOTH INFRASTRUCTURE & ENVIRONMENT, LLC. UNAPPROVED USE IS THE SOLE RESPONSIBILITY OF THE UNAUTHORIZED USER.

DURHAM DRIVE
RECONSTRUCTION
FINAL PLANS
2/17/11
CITY OF MUSKEGO

WAUKESHA COUNTY MUSKEGO, WISCONSIN

NO.	BY	DATE	DESCRIPTION
1			
2			
3			
4			

REVISION / ISSUE

RECORD DRAWING OF COMPLETED CONSTRUCTION BY
RECORD DRAWINGS OF COMPLETED CONSTRUCTION CONFORMING TO CONTRACTOR AND/OR OWNERS RECORDS.
BY ____ DATE ____

DATE OF PREPARATION

	BY	DATE
SURVEYED	TAA	
DRAWN	GTW	02/23/10
DESIGNED	CLM1	02/23/10
CHECKED	PAV	05/14/10

CROSS SECTIONS

VERTICAL SCALE: 0 2.5
HORIZONTAL SCALE: 0 5 10

PROJECT ID 09M032

C3.47

© 2010 Foth Infrastructure & Environment, LLC

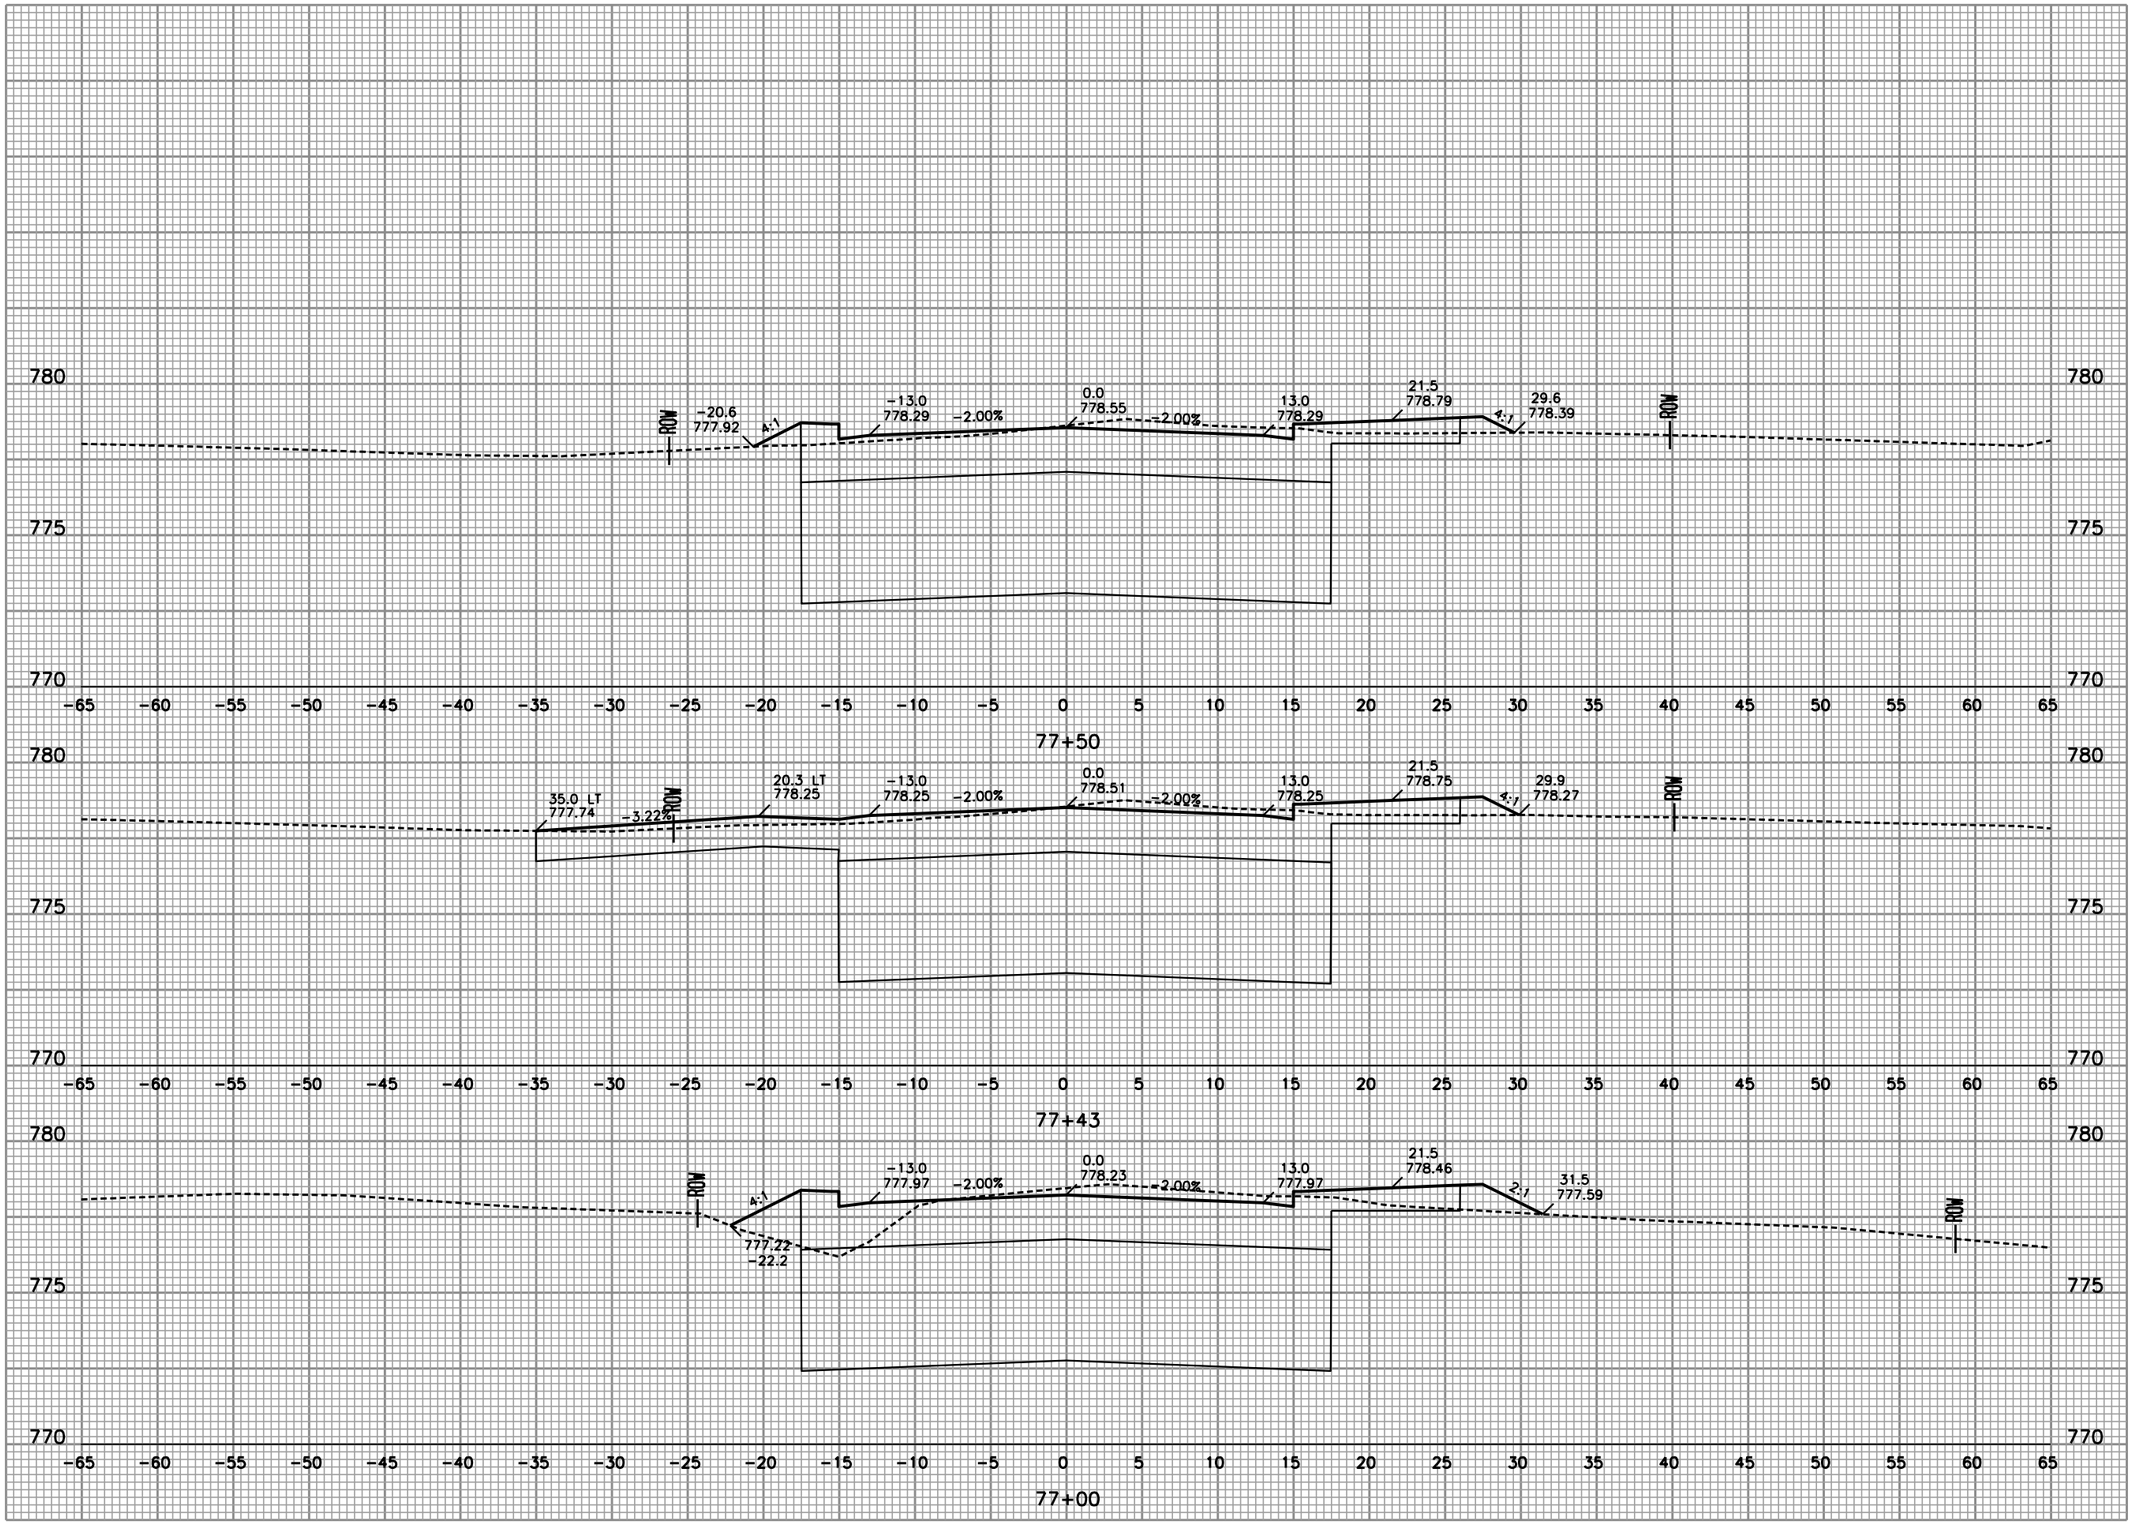

Foth

Foth Infrastructure & Environment, LLC
2514 S. 108th Street
Suite 278, Lincoln Center II
West Allis, WI 53227
Phone: 414-336-7900 Fax: 414-336-7901

REUSE OF DOCUMENTS
THIS DOCUMENT HAS BEEN DEVELOPED FOR A SPECIFIC APPLICATION AND NOT FOR GENERAL USE. THEREFORE IT MAY NOT BE USED WITHOUT THE WRITTEN APPROVAL OF FOTH INFRASTRUCTURE & ENVIRONMENT, LLC. UNAPPROVED USE IS THE SOLE RESPONSIBILITY OF THE UNAUTHORIZED USER.

DURHAM DRIVE
RECONSTRUCTION
FINAL PLANS
2/17/11

CITY OF MUSKEGO

WAUKESHA COUNTY MUSKEGO, WISCONSIN

NO.	BY	DATE	DESCRIPTION
1			
2			
3			
4			

REVISION / ISSUE

RECORD DRAWING OF COMPLETED CONSTRUCTION BY
RECORD DRAWINGS OF COMPLETED CONSTRUCTION CONFORMING TO CONTRACTOR AND/OR OWNERS RECORDS.
BY ____ DATE ____

DATE OF PREPARATION

	BY	DATE
SURVEYED	TAA	
DRAWN	GTW	02/23/10
DESIGNED	CLM1	02/23/10
CHECKED	PAV	05/14/10

CROSS SECTIONS

VERTICAL SCALE: 2.5 0
HORIZONTAL SCALE: 0 5 10

PROJECT ID 09M032

C3.48

© 2010 Foth Infrastructure & Environment, LLC

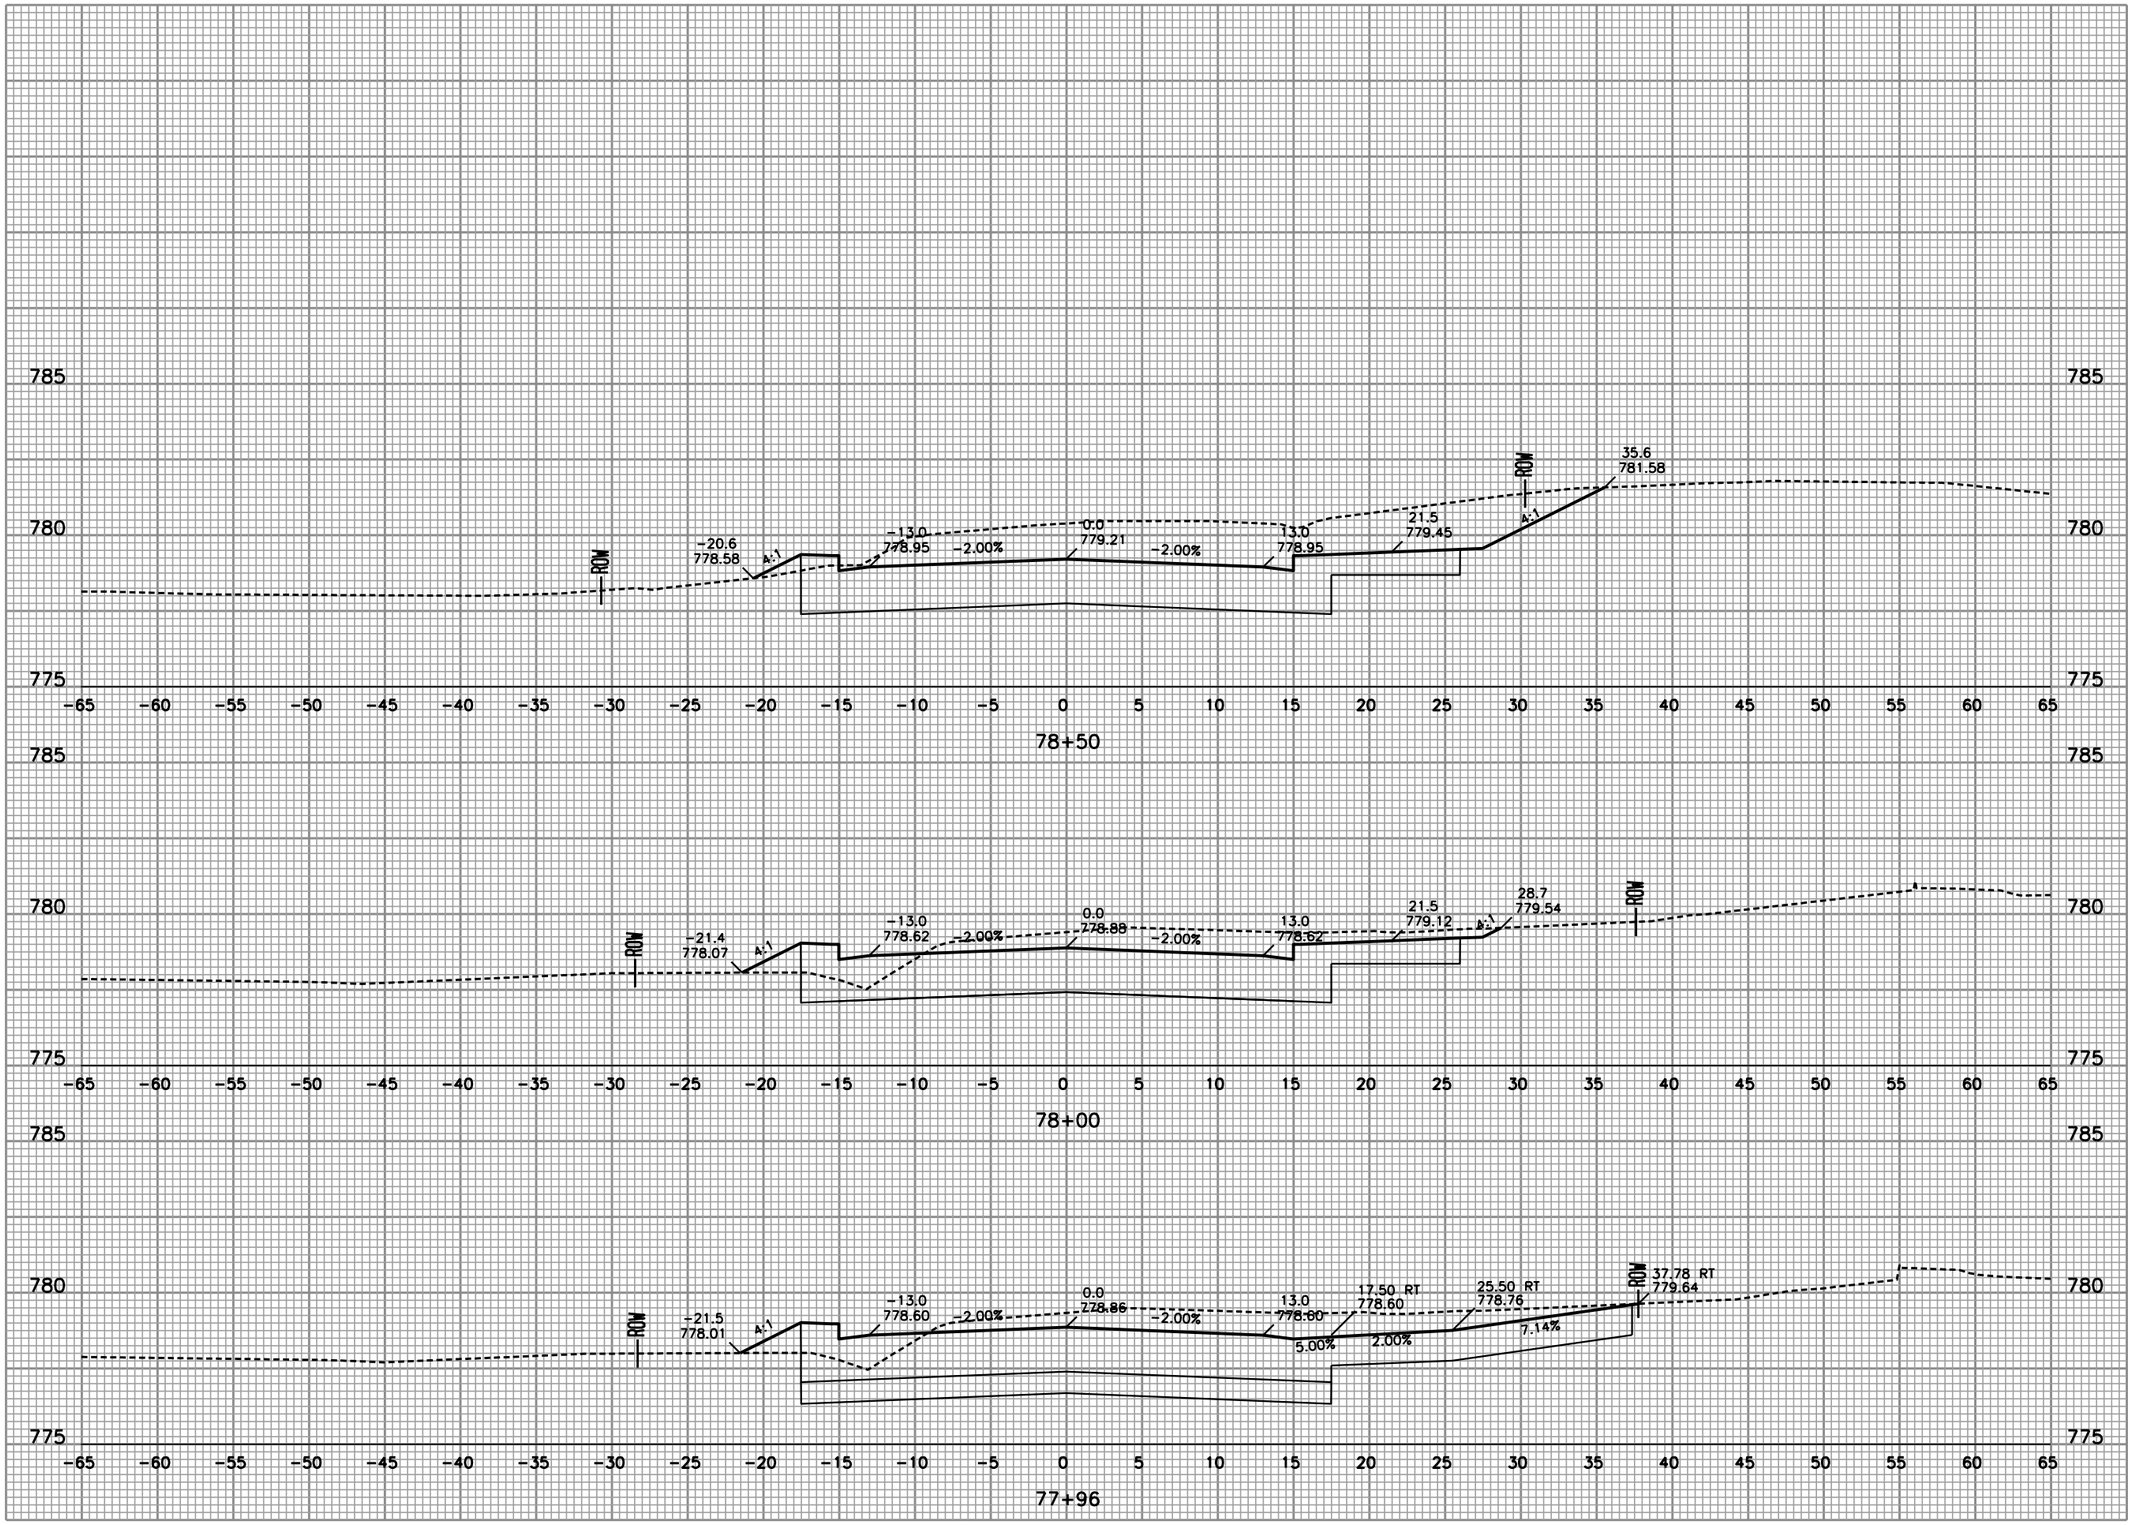

Foth

Foth Infrastructure & Environment, LLC
Contact: Mark Gaffney
2514 S. 102nd Street
Suite 278, Lincoln Center II
West Allis, WI 53227
Phone: 414-336-7900 Fax: 414-336-7901

REUSE OF DOCUMENTS
THIS DOCUMENT HAS BEEN DEVELOPED FOR A SPECIFIC APPLICATION AND NOT FOR GENERAL USE. THEREFORE IT MAY NOT BE USED WITHOUT THE WRITTEN APPROVAL OF FOTH INFRASTRUCTURE AND ENVIRONMENT, LLC. UNAPPROVED USE IS THE SOLE RESPONSIBILITY OF THE UNAUTHORIZED USER.

DURHAM DRIVE
RECONSTRUCTION
FINAL PLANS
2/17/11
CITY OF MUSKEGO

WAUKESHA COUNTY MUSKEGO, WISCONSIN

REVISION / ISSUE			
NO.	BY	DATE	DESCRIPTION
1			
2			
3			
4			

RECORD DRAWING OF COMPLETED CONSTRUCTION BY
RECORD DRAWINGS OF COMPLETED CONSTRUCTION CONFORMING TO CONTRACTOR AND/OR OWNERS RECORDS.
BY ____ DATE ____

DATE OF PREPARATION

	BY	DATE
SURVEYED	TAA	
DRAWN	GTW	02/23/10
DESIGNED	CLM1	02/23/10
CHECKED	PAV	05/14/10

CROSS SECTIONS

VERTICAL SCALE: 2.5 0
HORIZONTAL SCALE: 0 5 10

PROJECT ID 09M032

C3.49

© 2010 Foth Infrastructure & Environment, LLC

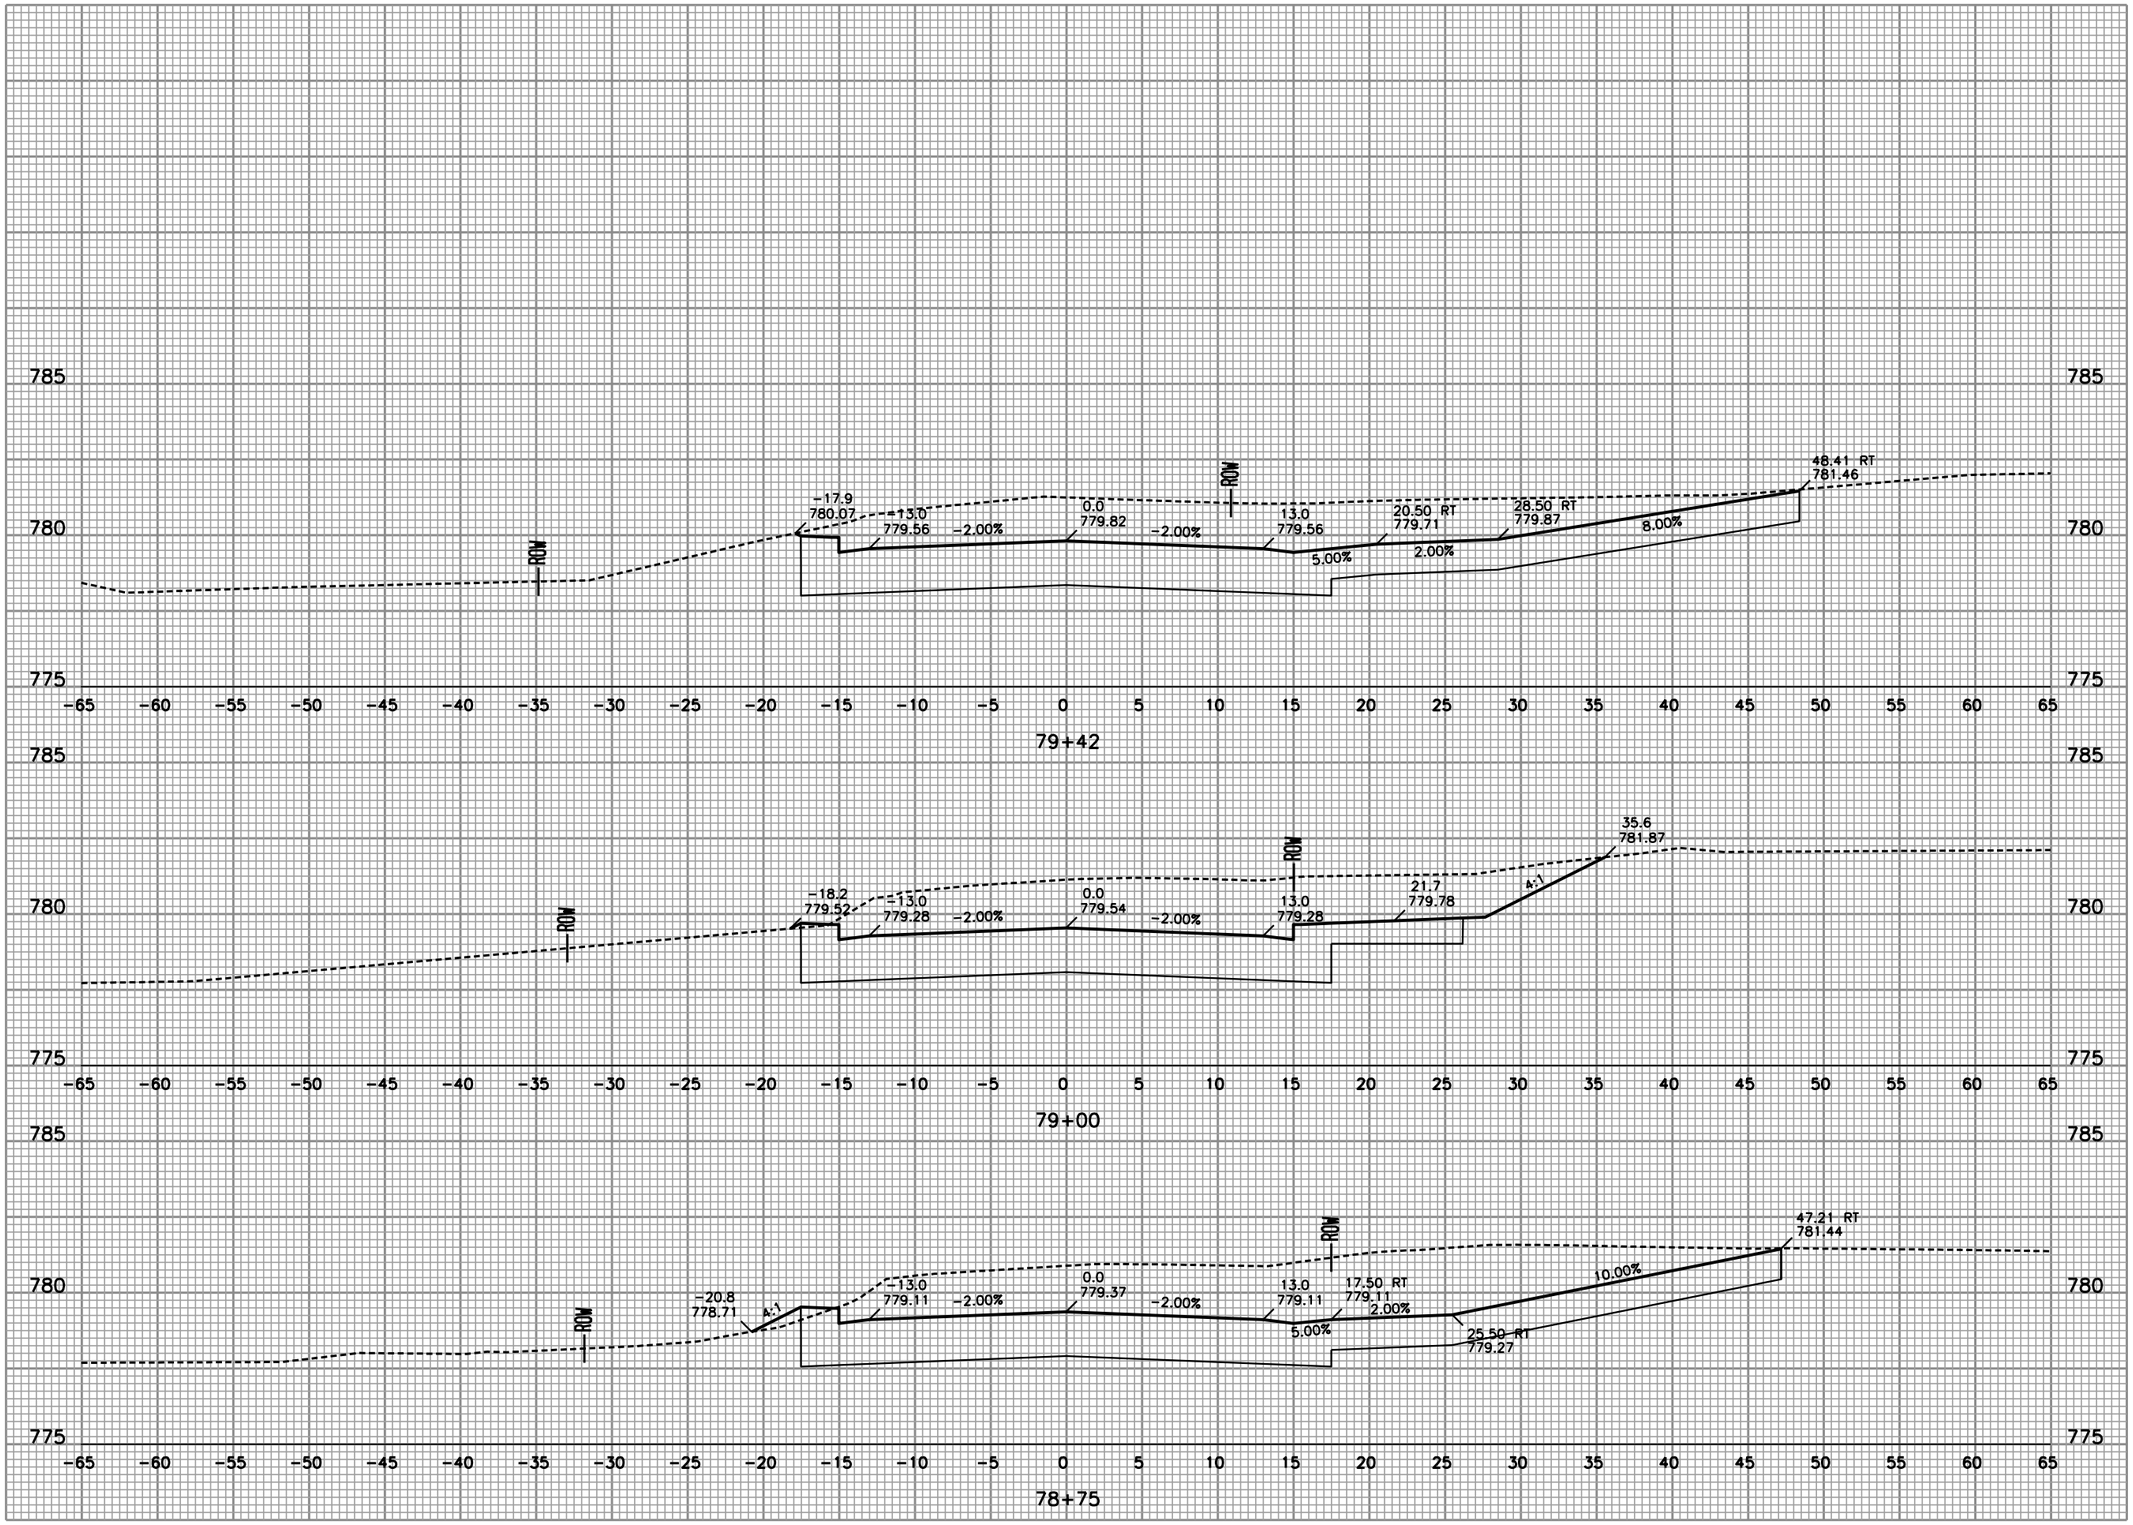

Foth

Foth Infrastructure & Environment, LLC
2514 S. 108th Street
Suite 278, Lincoln Center II
West Allis, WI 53227
Phone: 414-336-7900 Fax: 414-336-7901

REUSE OF DOCUMENTS
THIS DOCUMENT HAS BEEN DEVELOPED FOR A SPECIFIC APPLICATION AND NOT FOR GENERAL USE. THEREFORE IT MAY NOT BE USED WITHOUT THE WRITTEN APPROVAL OF FOTH INFRASTRUCTURE & ENVIRONMENT, LLC. UNAPPROVED USE IS THE SOLE RESPONSIBILITY OF THE UNAUTHORIZED USER.

DURHAM DRIVE
RECONSTRUCTION
FINAL PLANS
2/17/11
CITY OF MUSKEGO

WAUKESHA COUNTY MUSKEGO, WISCONSIN

NO.	BY	DATE	DESCRIPTION
1			
2			
3			
4			

REVISION / ISSUE

RECORD DRAWING OF COMPLETED CONSTRUCTION BY
RECORD DRAWINGS OF COMPLETED CONSTRUCTION CONFORMING TO CONTRACTOR AND/OR OWNERS RECORDS.
BY ____ DATE ____

DATE OF PREPARATION

	BY	DATE
SURVEYED	TAA	
DRAWN	GTW	02/23/10
DESIGNED	CLM1	02/23/10
CHECKED	PAV	05/14/10

CROSS SECTIONS

VERTICAL SCALE: 2.5 0
HORIZONTAL SCALE: 0 5 10

PROJECT ID 09M032

C3.50

© 2010 Foth Infrastructure & Environment, LLC

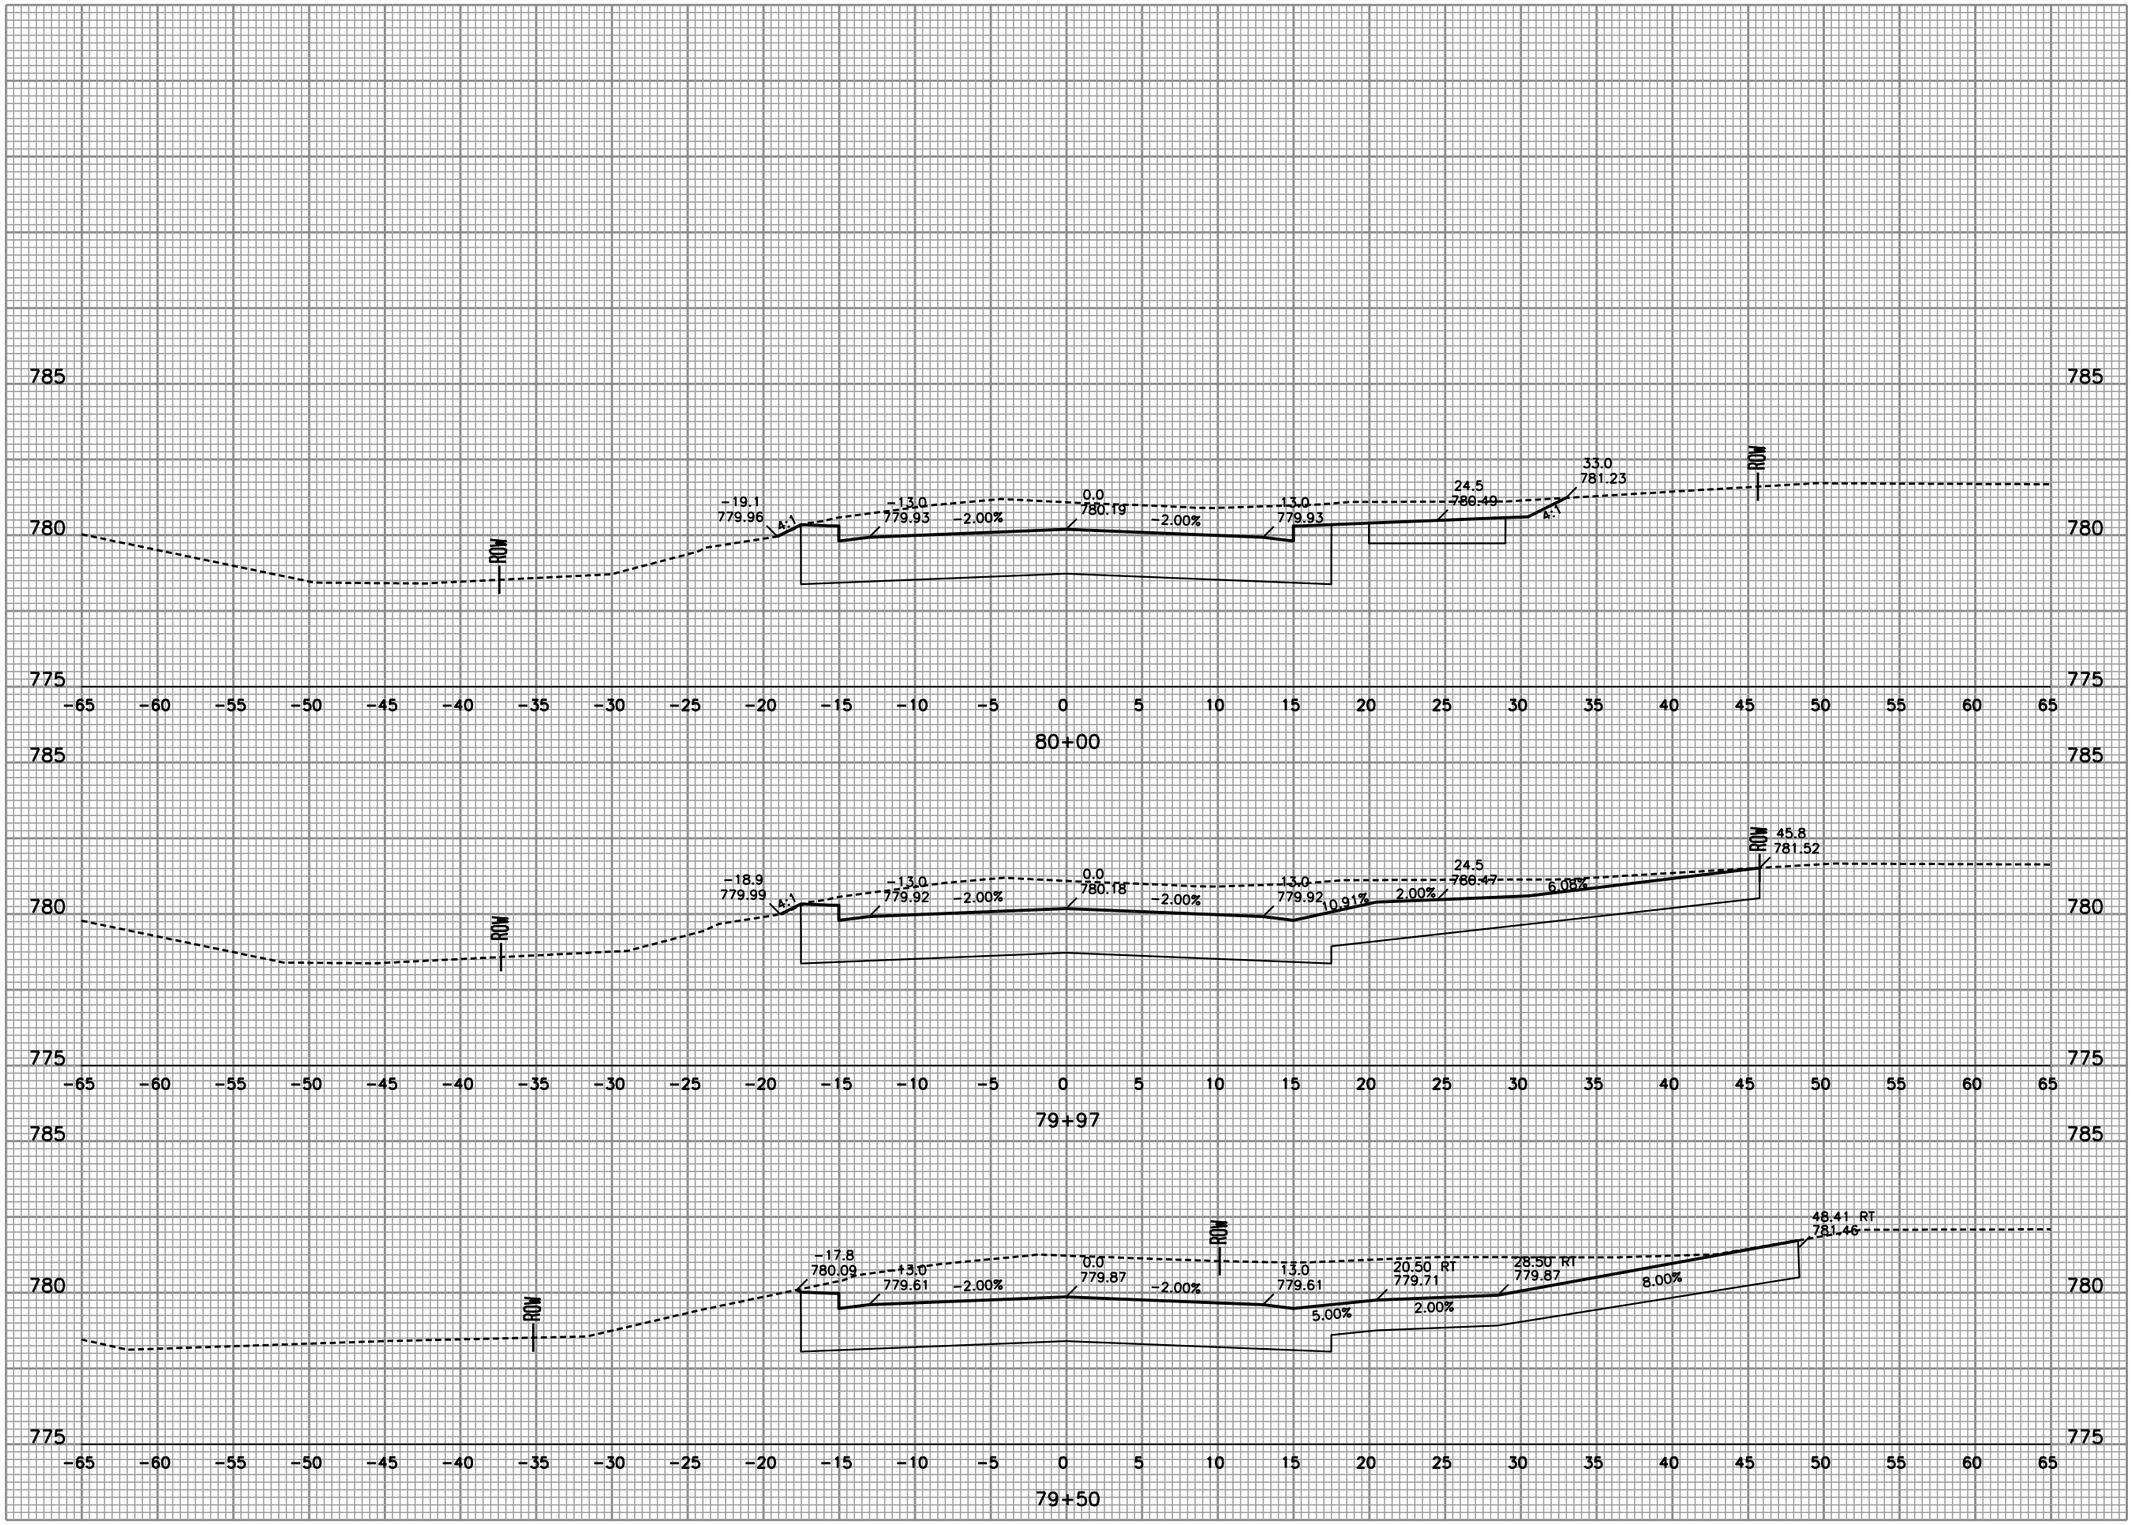

Foth

Foth Infrastructure & Environment, LLC
2514 S. 102nd Street
Suite 278, Lincoln Center II
West Allis, WI 53227
Phone: 414-336-7900 Fax: 414-336-7901

REUSE OF DOCUMENTS
THIS DOCUMENT HAS BEEN DEVELOPED FOR A SPECIFIC APPLICATION AND NOT FOR GENERAL USE. THEREFORE IT MAY NOT BE USED WITHOUT THE WRITTEN APPROVAL OF FOTH INFRASTRUCTURE & ENVIRONMENT, LLC. UNAPPROVED USE IS THE SOLE RESPONSIBILITY OF THE UNAUTHORIZED USER.

DURHAM DRIVE
RECONSTRUCTION
FINAL PLANS
2/17/11
CITY OF MUSKEGO

WAUKESHA COUNTY MUSKEGO, WISCONSIN

NO.	BY	DATE	DESCRIPTION
1			
2			
3			
4			

REVISION / ISSUE

RECORD DRAWING OF COMPLETED CONSTRUCTION BY
RECORD DRAWINGS OF COMPLETED CONSTRUCTION CONFORMING TO CONTRACTOR AND/OR OWNERS RECORDS.
BY ____ DATE ____

DATE OF PREPARATION

	BY	DATE
SURVEYED	TAA	
DRAWN	GTW	02/23/10
DESIGNED	CLM1	02/23/10
CHECKED	PAV	05/14/10

CROSS SECTIONS

VERTICAL SCALE: 0 2.5
HORIZONTAL SCALE: 0 5 10

PROJECT ID 09M032

C3.51

© 2010 Foth Infrastructure & Environment, LLC

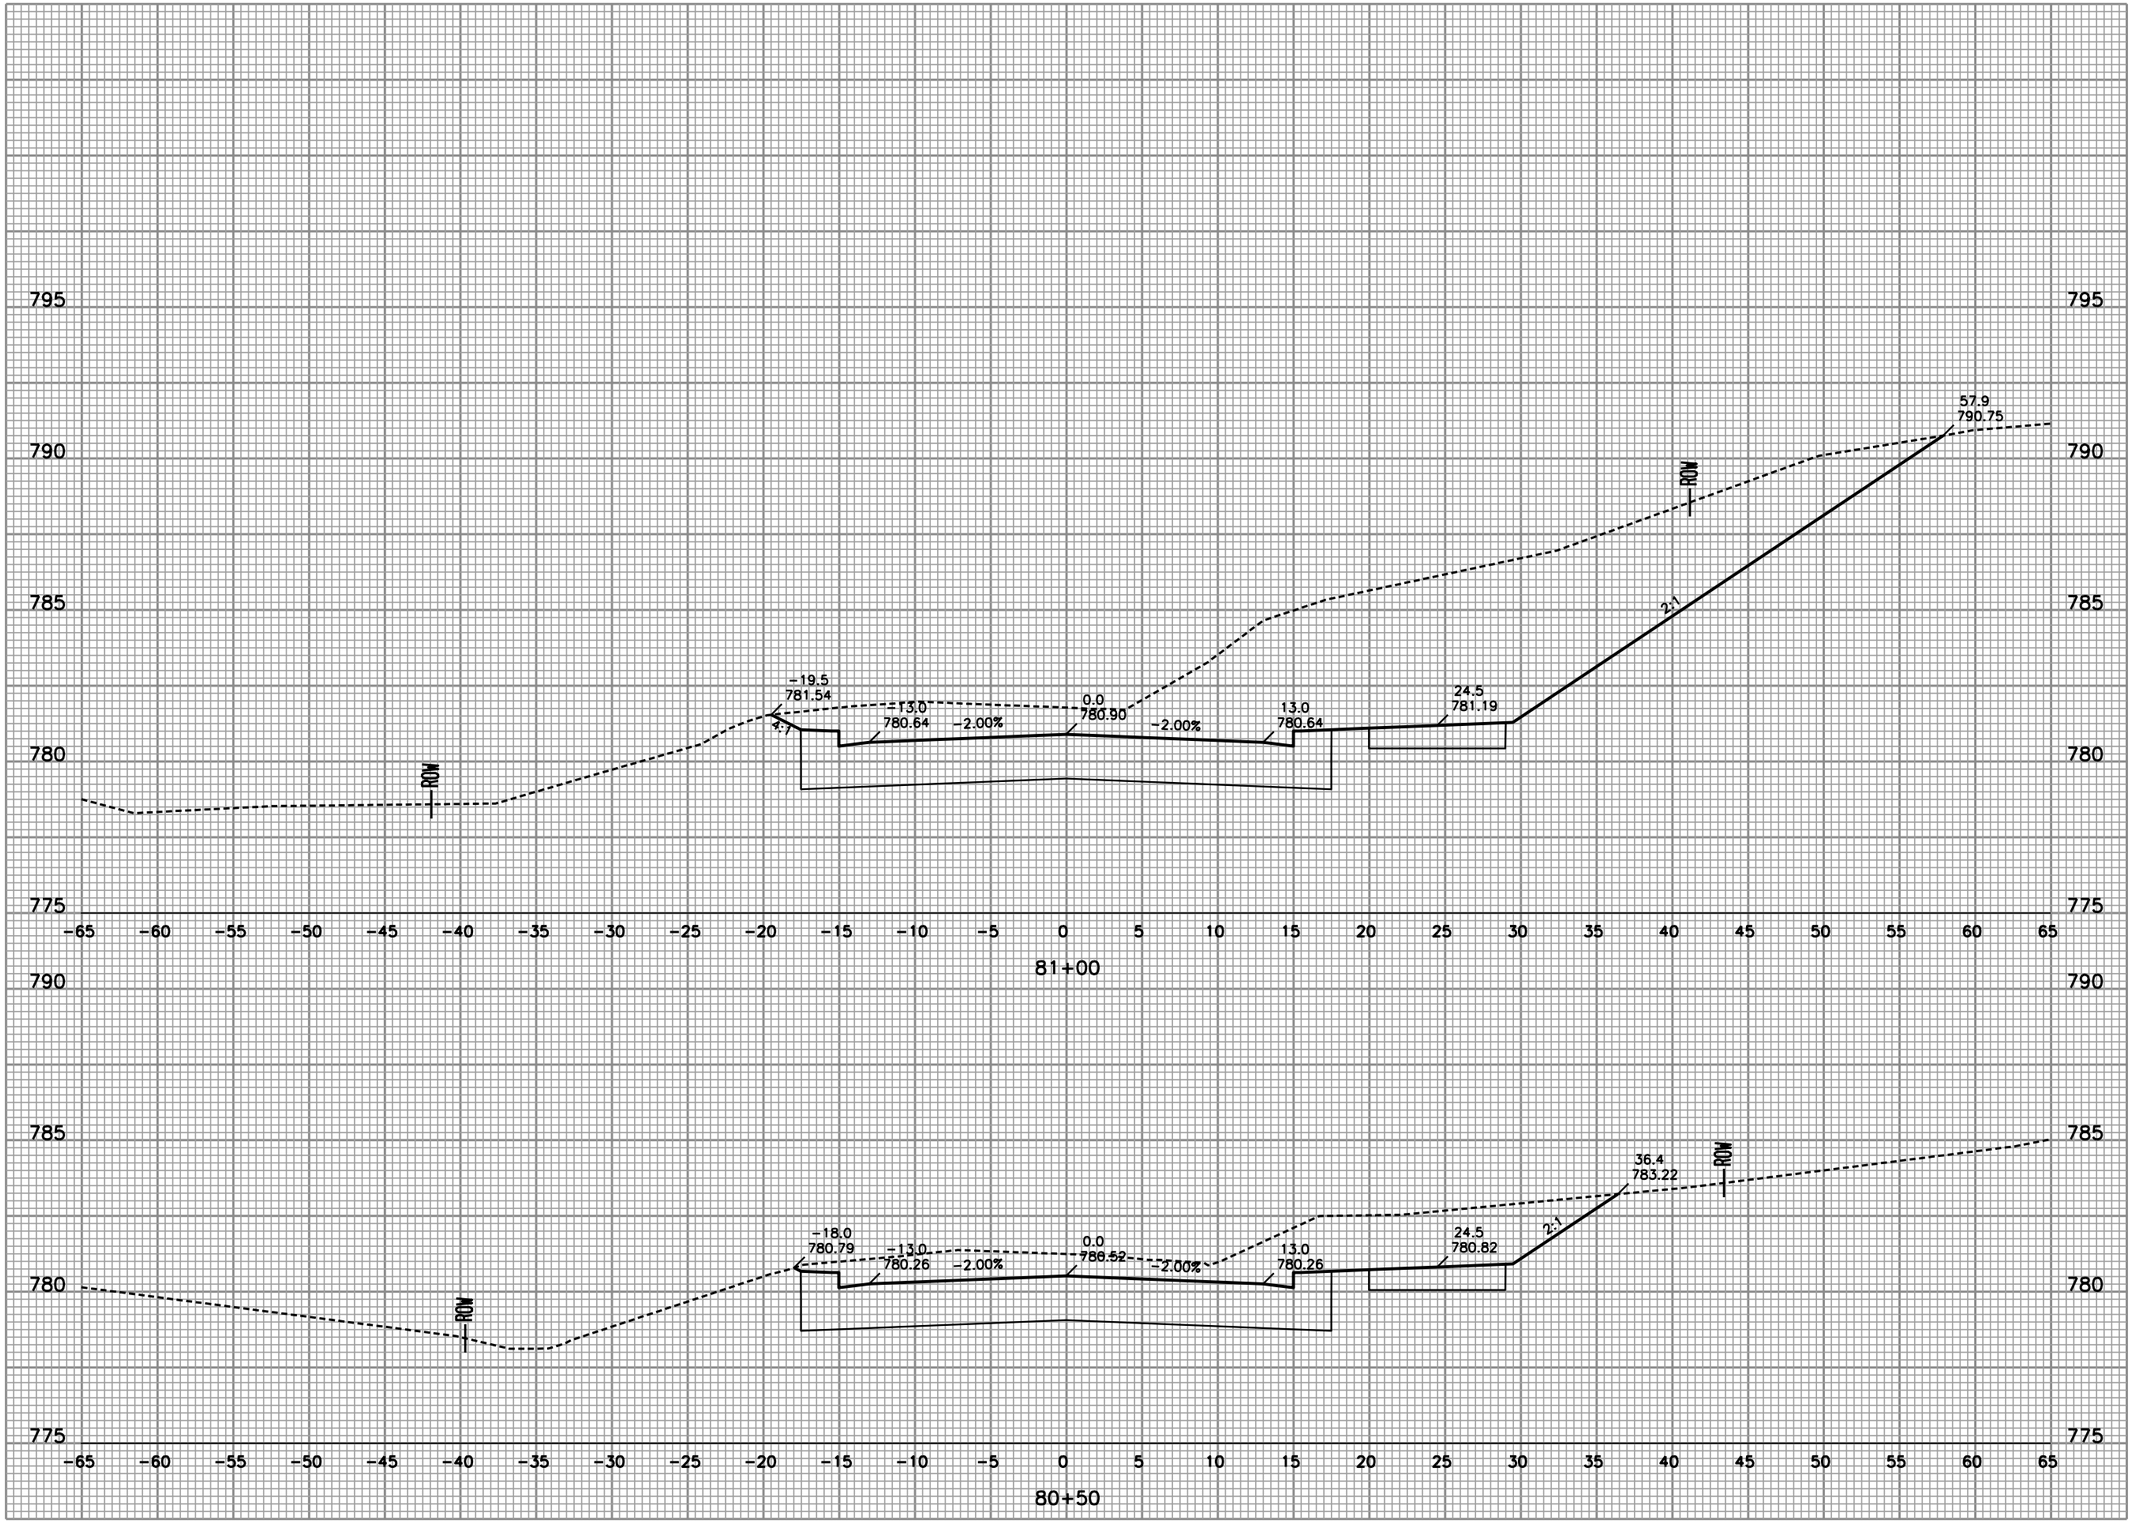

Foth

Foth Infrastructure & Environment, LLC
Suite 278, Lincoln Center II
West Allis, WI 53227
Phone: 414-336-7900 Fax: 414-336-7901

REUSE OF DOCUMENTS
THIS DOCUMENT HAS BEEN DEVELOPED FOR A SPECIFIC APPLICATION AND NOT FOR GENERAL USE. THEREFORE IT MAY NOT BE USED WITHOUT THE WRITTEN APPROVAL OF FOTH INFRASTRUCTURE & ENVIRONMENT, LLC. UNAPPROVED USE IS THE SOLE RESPONSIBILITY OF THE UNAUTHORIZED USER.

DURHAM DRIVE
RECONSTRUCTION
FINAL PLANS
2/17/11

CITY OF MUSKEGO

WAUKESHA COUNTY MUSKEGO, WISCONSIN

NO.	BY	DATE	DESCRIPTION
1			
2			
3			
4			

REVISION / ISSUE

RECORD DRAWING OF COMPLETED CONSTRUCTION BY

RECORD DRAWINGS OF COMPLETED CONSTRUCTION CONFORMING TO CONTRACTOR AND/OR OWNERS RECORDS.

BY_____ DATE_____

DATE OF PREPARATION

	BY	DATE
SURVEYED	TAA	
DRAWN	GTW	02/23/10
DESIGNED	CLM1	02/23/10
CHECKED	PAV	05/14/10

CROSS SECTIONS

VERTICAL SCALE: 2.5 0

HORIZONTAL SCALE: 0 5 10

PROJECT ID 09M032

C3.52

© 2010 Foth Infrastructure & Environment, LLC

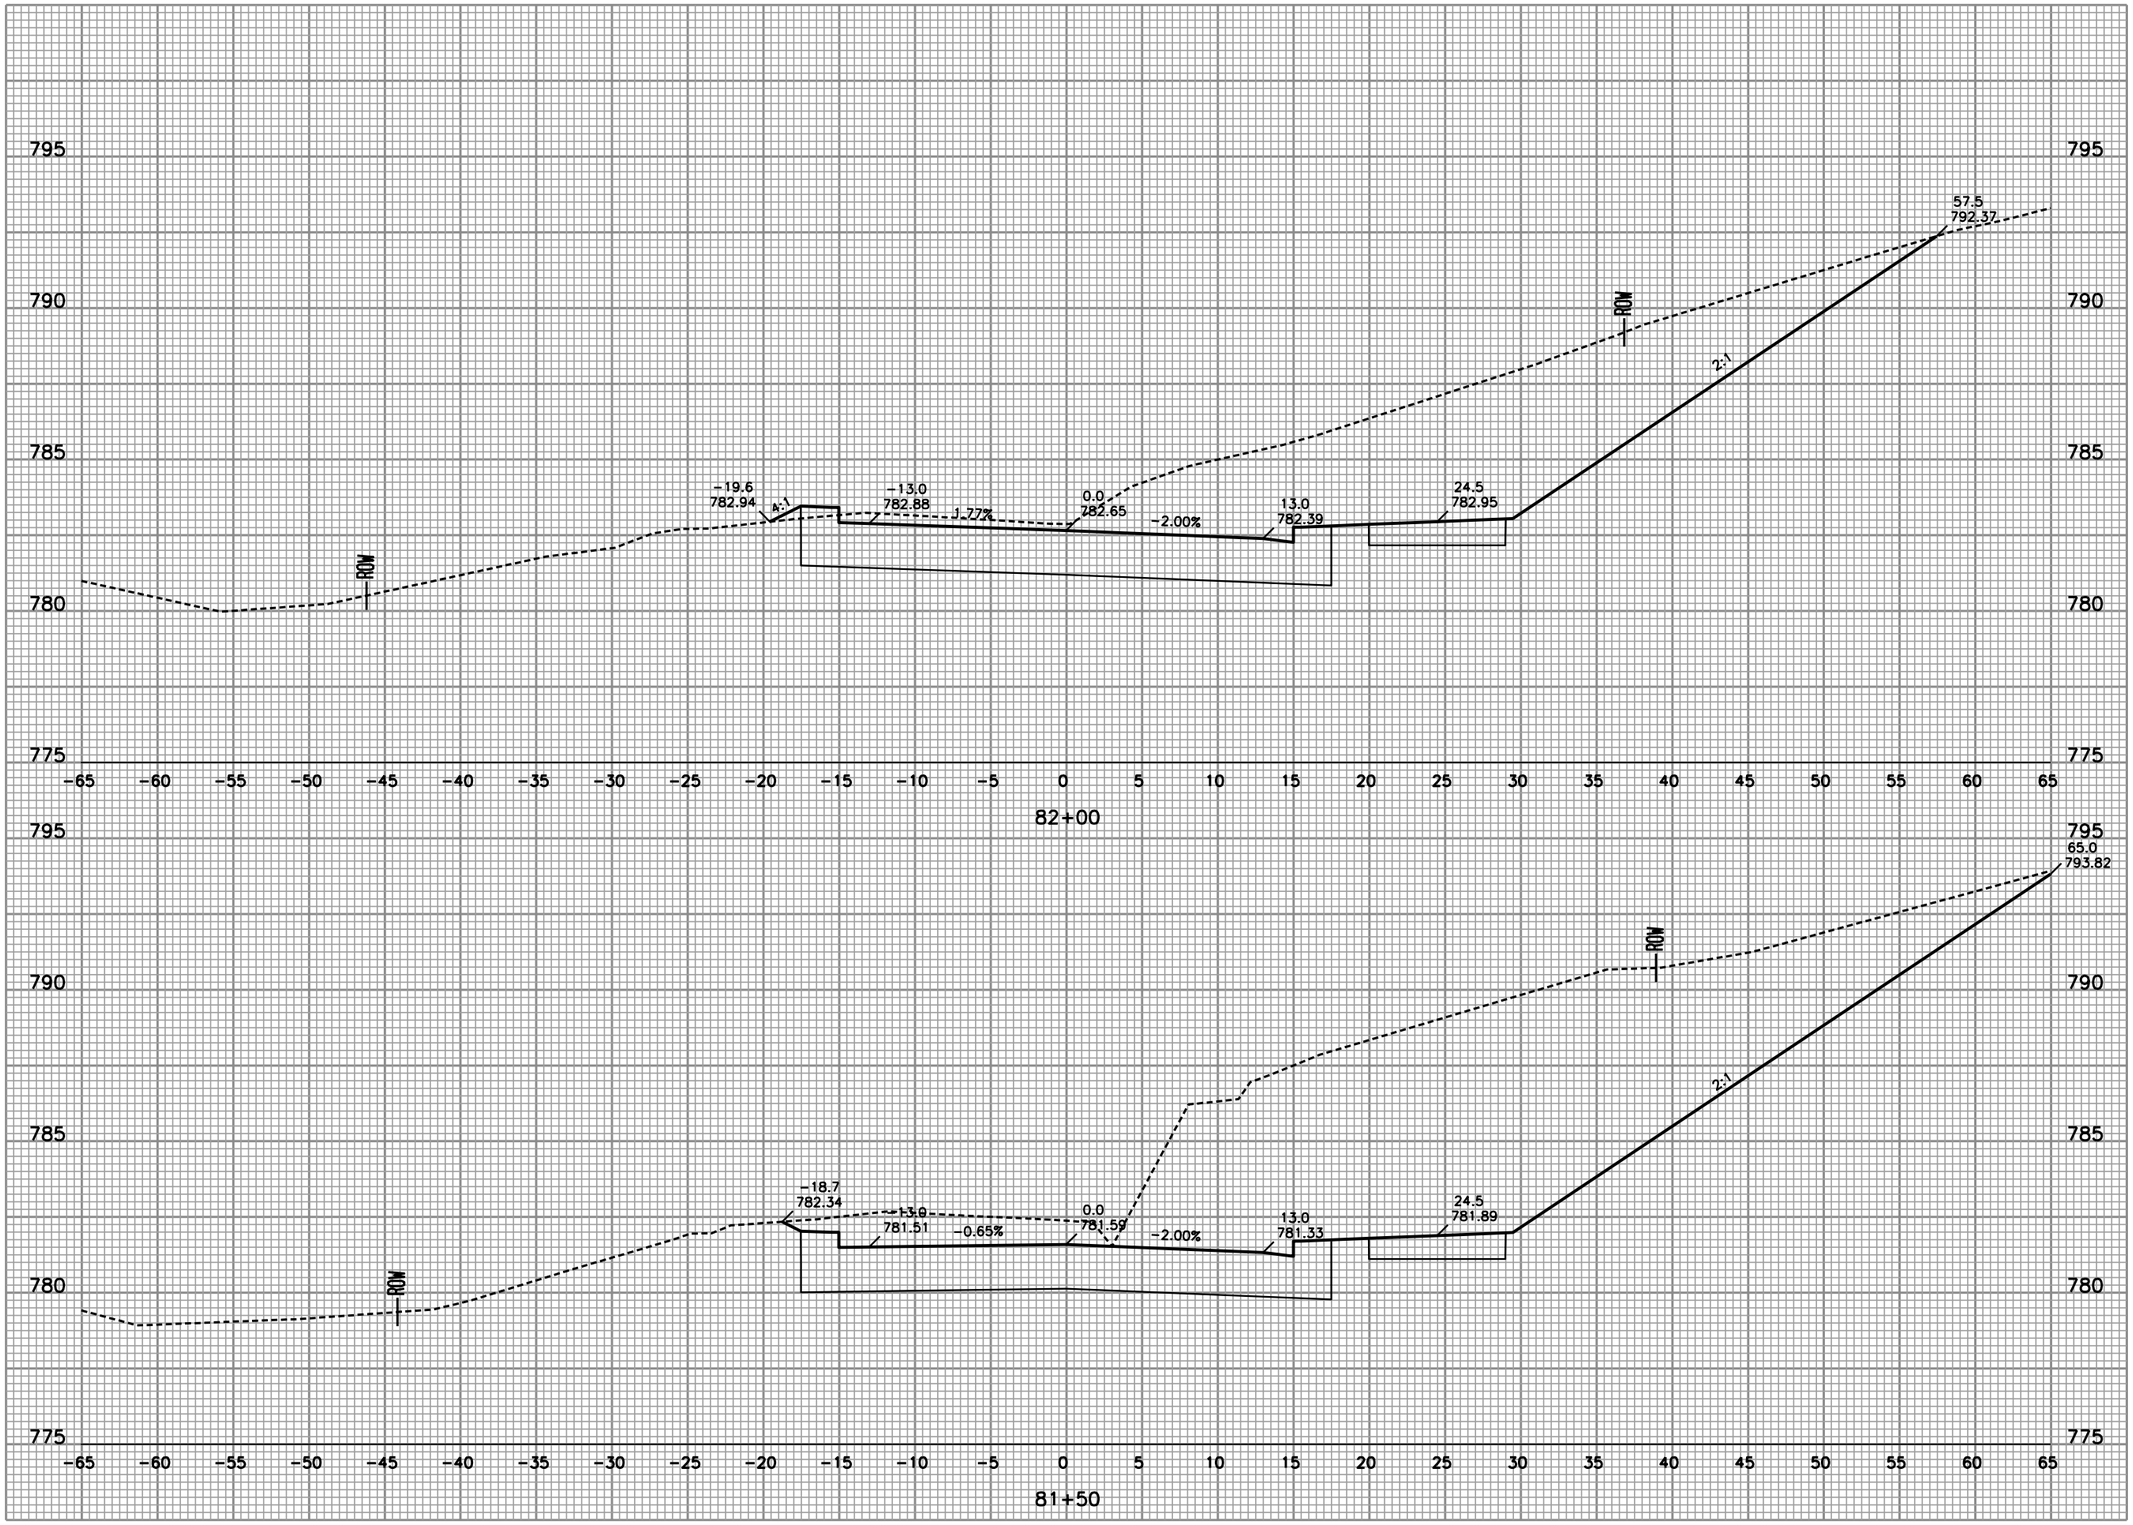

Foth

Foth Infrastructure & Environment, LLC
2514 S. 102nd Street
Suite 278, Lincoln Center II
West Allis, WI 53227
Phone: 414-336-7900 Fax: 414-336-7901

REUSE OF DOCUMENTS
THIS DOCUMENT HAS BEEN DEVELOPED FOR A SPECIFIC APPLICATION AND NOT FOR GENERAL USE. THEREFORE IT MAY NOT BE USED WITHOUT THE WRITTEN APPROVAL OF FOTH INFRASTRUCTURE AND ENVIRONMENT, LLC. UNAPPROVED USE IS THE SOLE RESPONSIBILITY OF THE UNAUTHORIZED USER.

DURHAM DRIVE
RECONSTRUCTION
FINAL PLANS
2/17/11

CITY OF MUSKEGO

WAUKESHA COUNTY

MUSKEGO, WISCONSIN

REVISION / ISSUE			
NO.	BY	DATE	DESCRIPTION
1			
2			
3			
4			

RECORD DRAWING OF COMPLETED CONSTRUCTION BY

RECORD DRAWINGS OF COMPLETED CONSTRUCTION CONFORMING TO CONTRACTOR AND/OR OWNERS RECORDS.

BY_____ DATE_____

DATE OF PREPARATION

	BY	DATE
SURVEYED	TAA	
DRAWN	GTW	02/23/10
DESIGNED	CLM1	02/23/10
CHECKED	PAV	05/14/10

CROSS
SECTIONS

VERTICAL SCALE: 0 2.5

HORIZONTAL SCALE: 0 5 10

PROJECT ID 09M032

C3.53

© 2010 Foth Infrastructure & Environment, LLC

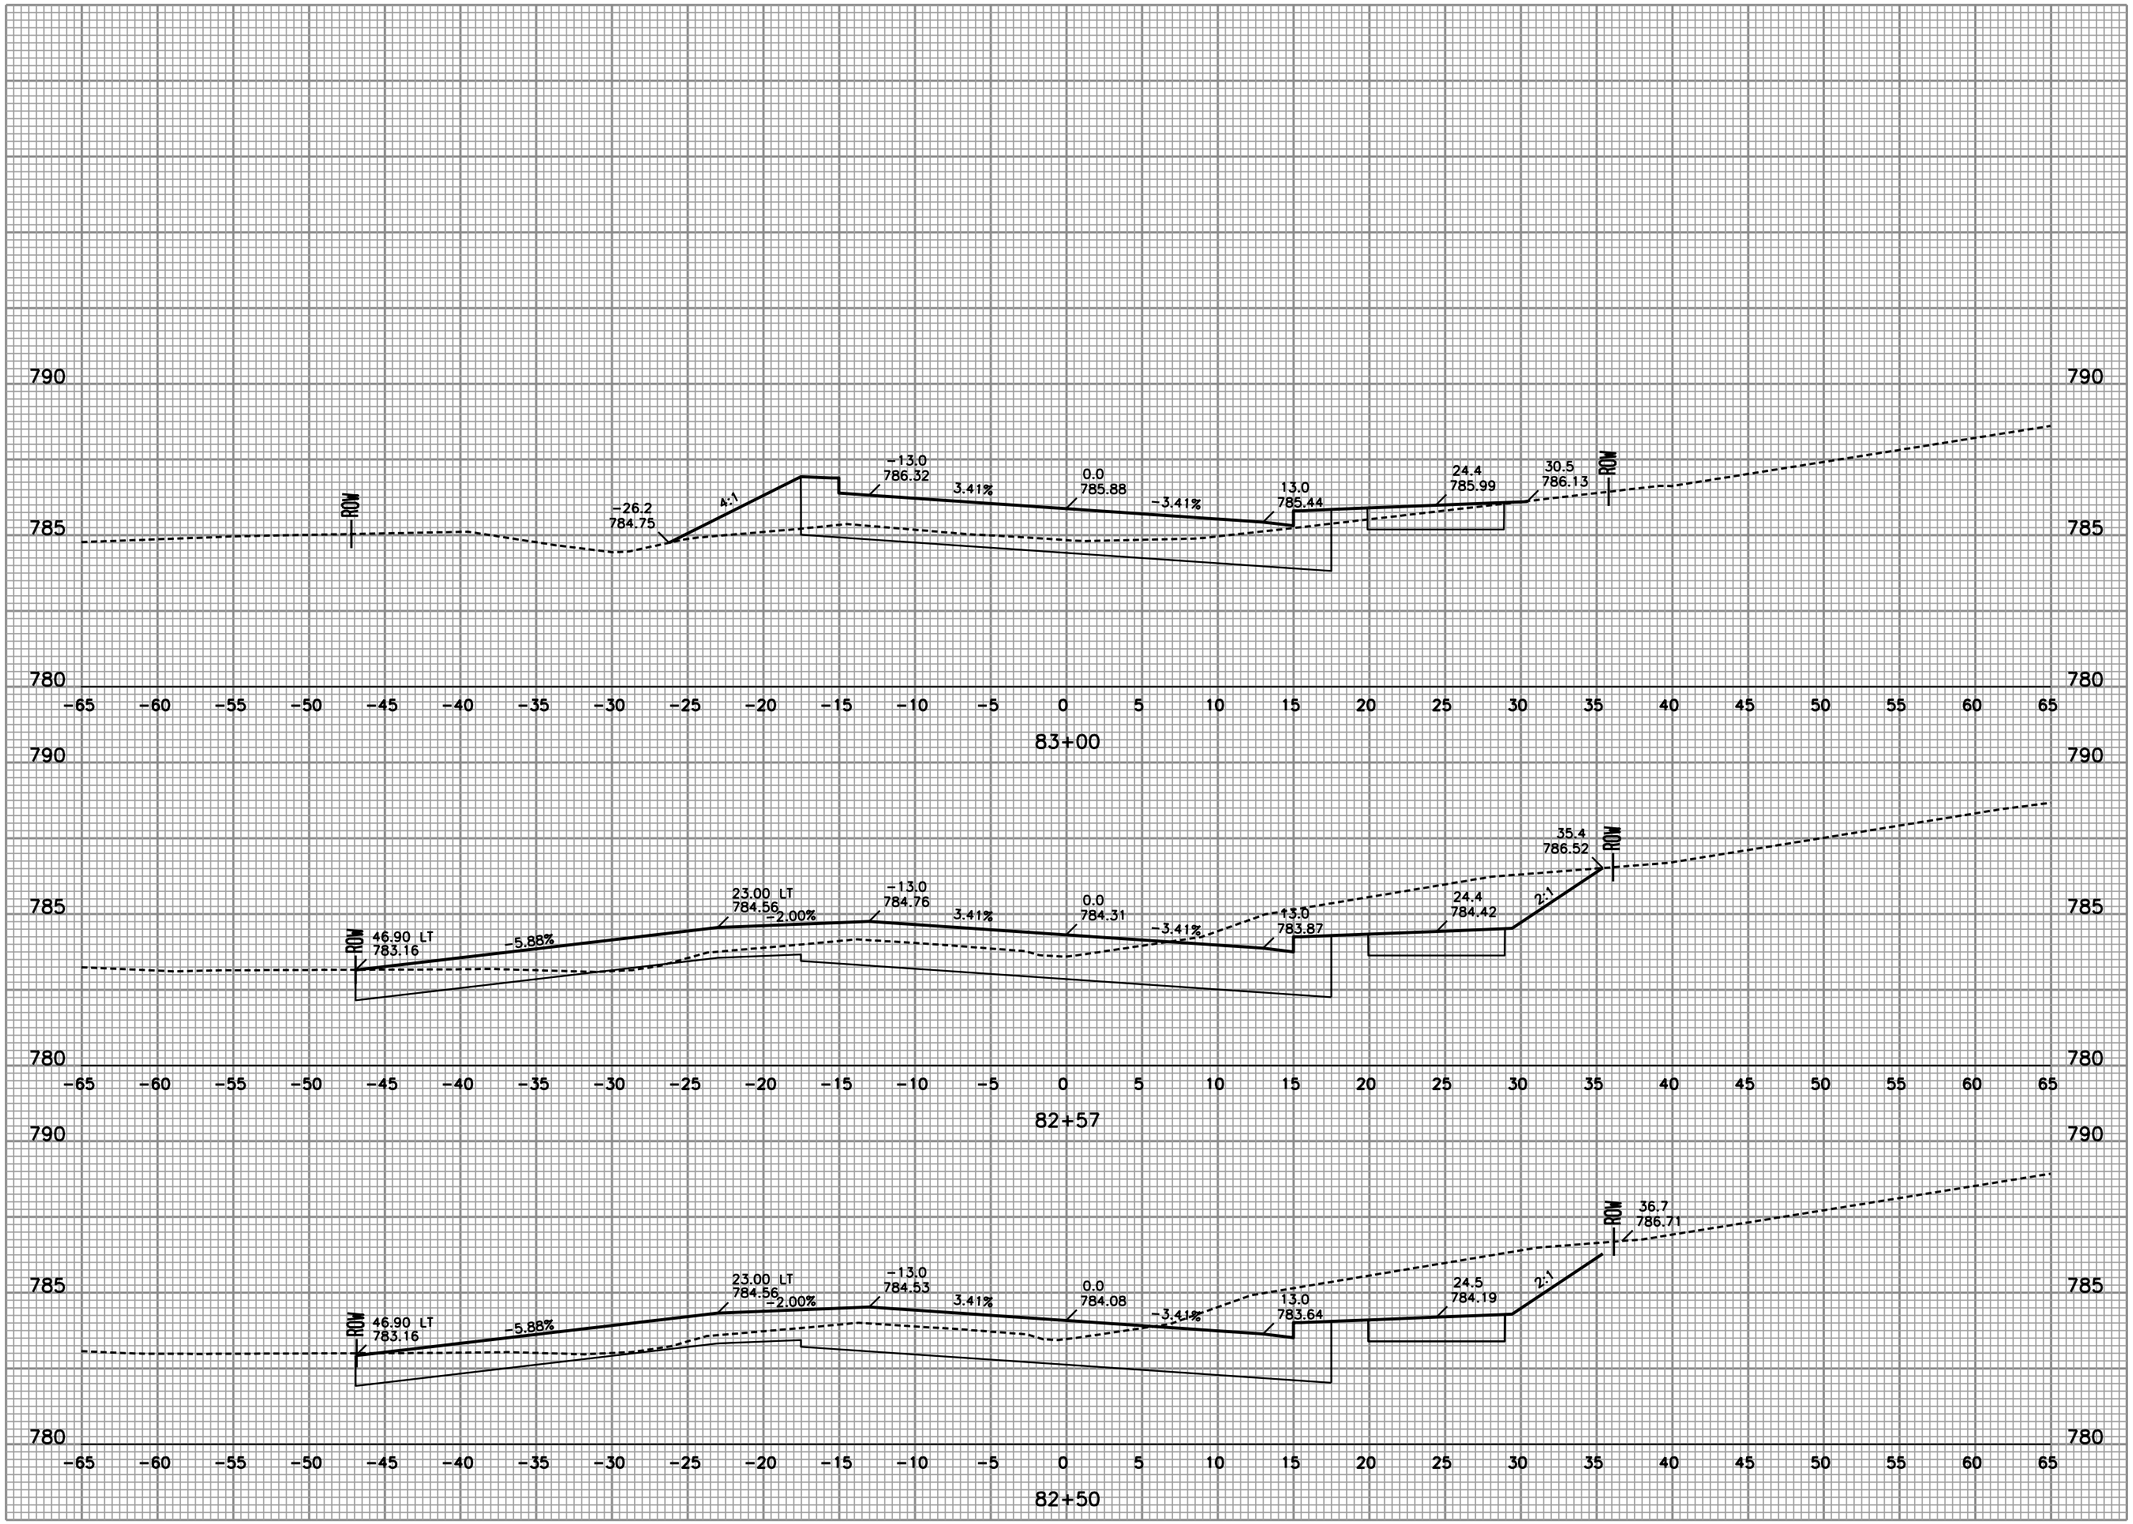

Foth

Foth Infrastructure & Environment, LLC
Contact: Jim Stewart
2514 S. 102nd Street
Suite 278, Lincoln Center II
West Allis, WI 53227
Phone: 414-336-7900 Fax: 414-336-7901

REUSE OF DOCUMENTS
THIS DOCUMENT HAS BEEN DEVELOPED FOR A SPECIFIC APPLICATION AND NOT FOR GENERAL USE. THEREFORE IT MAY NOT BE USED WITHOUT THE WRITTEN APPROVAL OF FOTH INFRASTRUCTURE AND ENVIRONMENT, LLC. UNAPPROVED USE IS THE SOLE RESPONSIBILITY OF THE UNAUTHORIZED USER.

DURHAM DRIVE
RECONSTRUCTION
FINAL PLANS
2/17/11
CITY OF MUSKEGO

WAUKESHA COUNTY MUSKEGO, WISCONSIN

NO.	BY	DATE	DESCRIPTION
1			
2			
3			
4			

REVISION / ISSUE

RECORD DRAWING OF COMPLETED CONSTRUCTION BY

RECORD DRAWINGS OF COMPLETED CONSTRUCTION CONFORMING TO CONTRACTOR AND/OR OWNERS RECORDS.

BY _____ DATE _____

DATE OF PREPARATION

	BY	DATE
SURVEYED	TAA	
DRAWN	GTW	02/23/10
DESIGNED	CLM1	02/23/10
CHECKED	PAV	05/14/10

CROSS SECTIONS

VERTICAL SCALE: 2.5 0

HORIZONTAL SCALE: 0 5 10

PROJECT ID 09M032

C3.54

© 2010 Foth Infrastructure & Environment, LLC

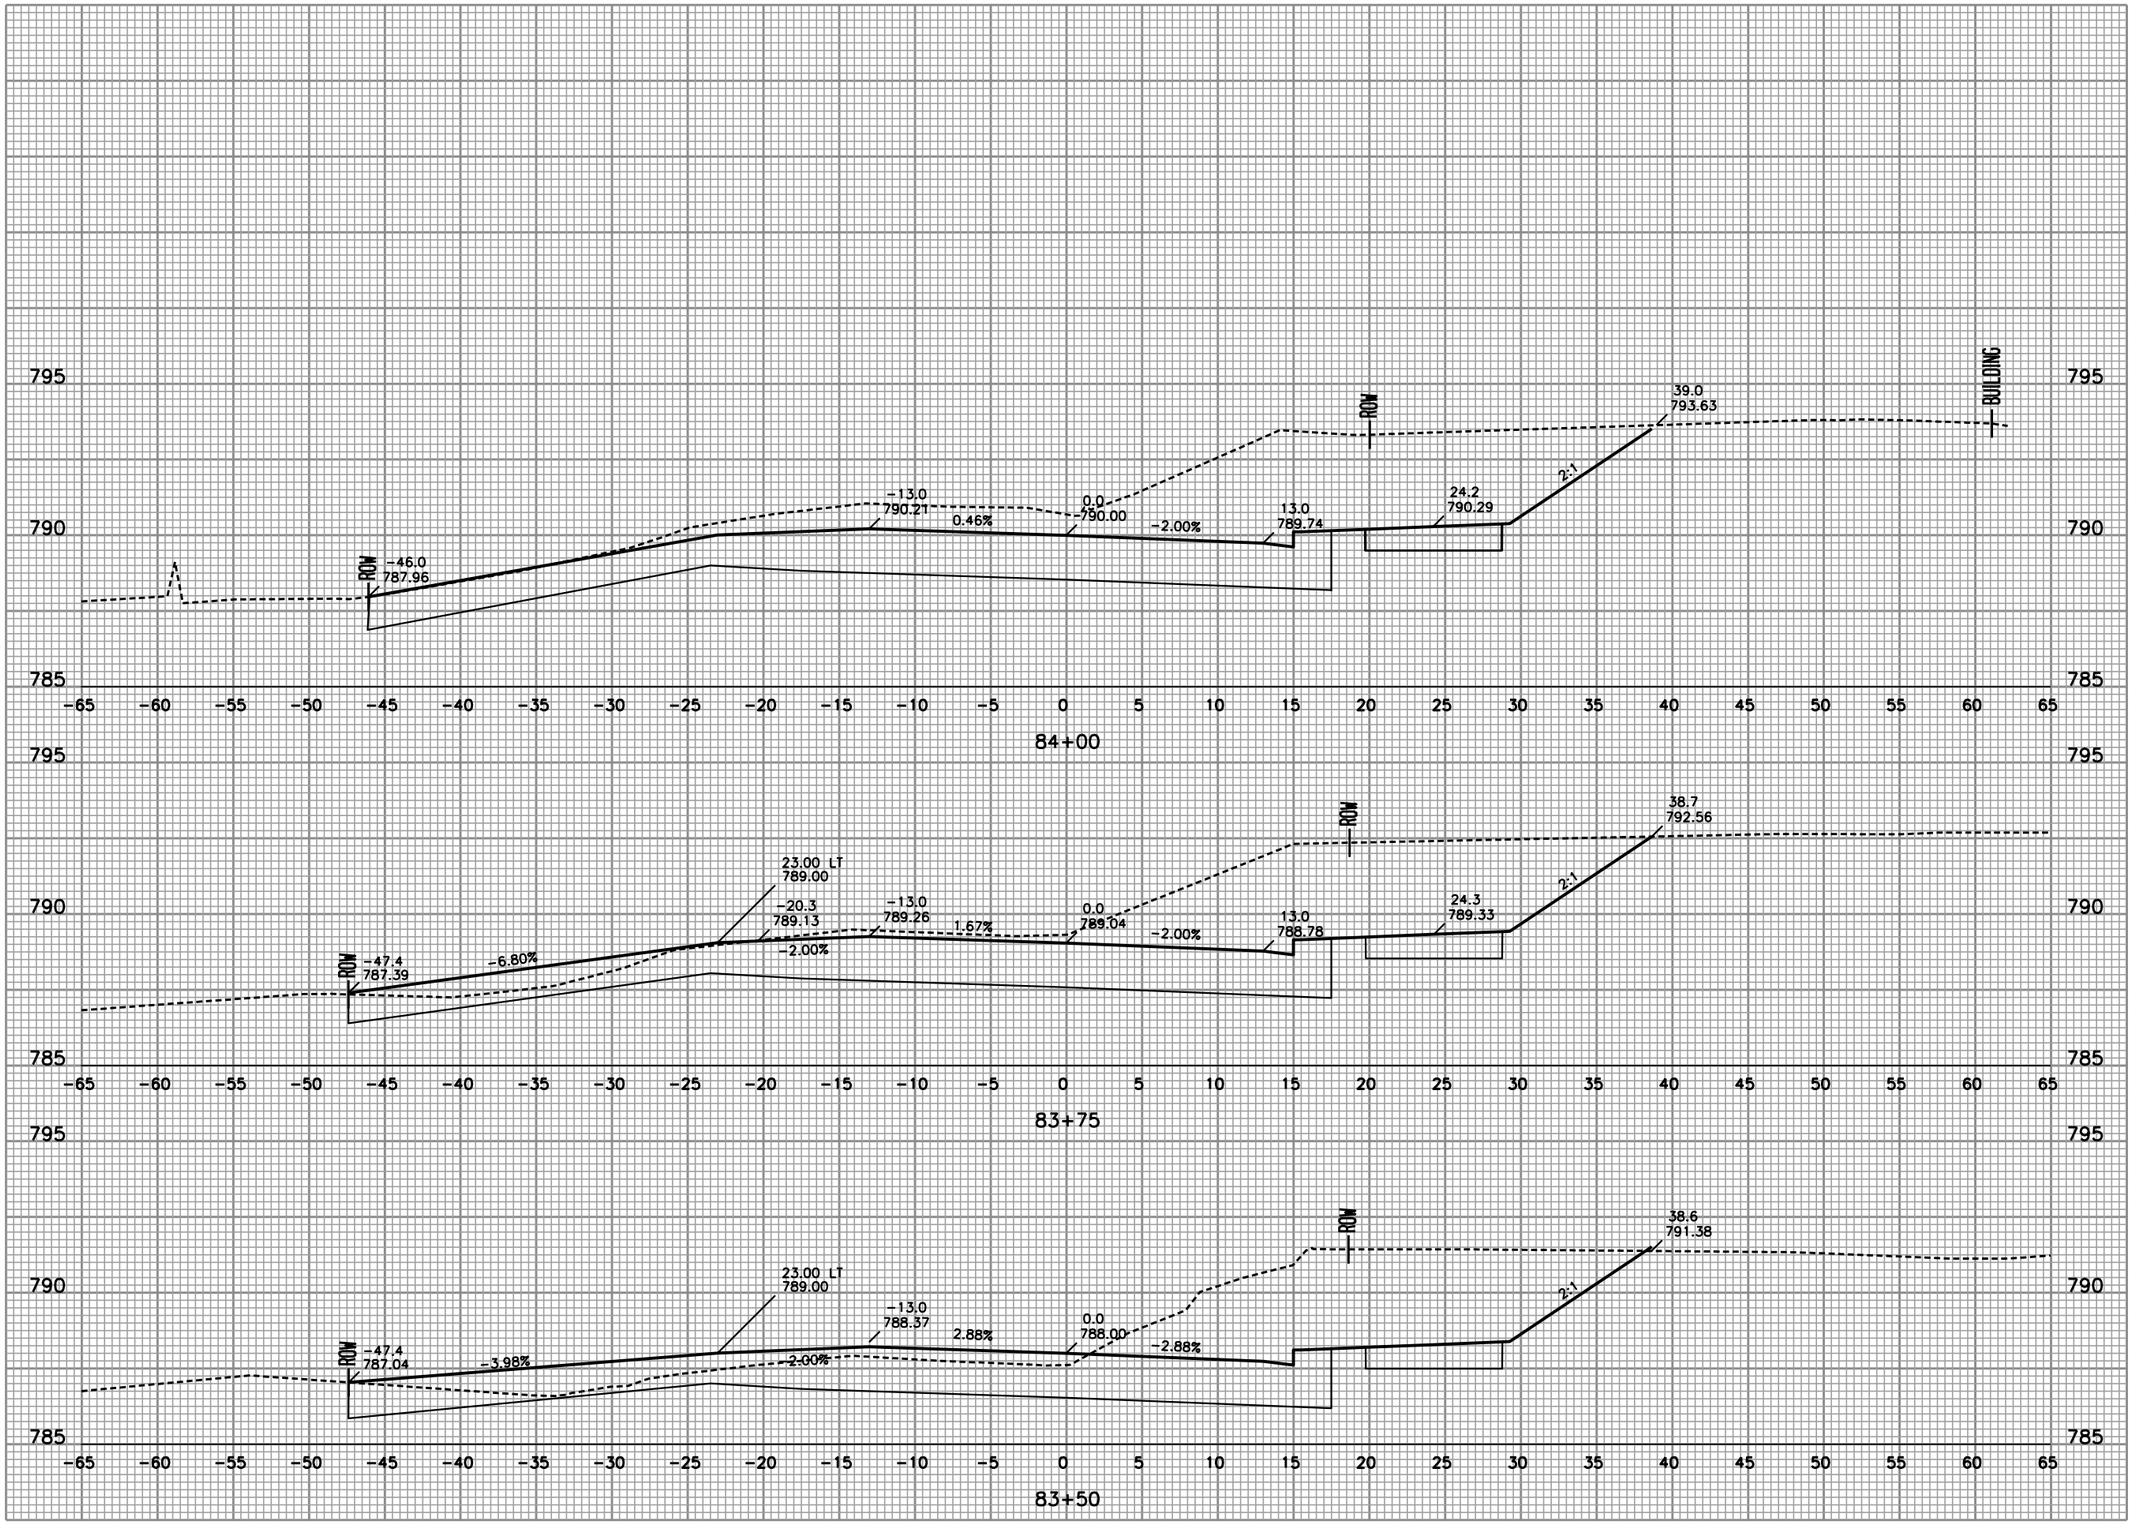

Foth

Foth Infrastructure & Environment, LLC
2514 S. 102nd Street
Suite 278, Lincoln Center II
West Allis, WI 53227
Phone: 414-336-7900 Fax: 414-336-7901

REUSE OF DOCUMENTS
THIS DOCUMENT HAS BEEN DEVELOPED FOR A SPECIFIC APPLICATION AND NOT FOR GENERAL USE. THEREFORE IT MAY NOT BE USED WITHOUT THE WRITTEN APPROVAL OF FOTH INFRASTRUCTURE AND ENVIRONMENT, LLC. UNAPPROVED USE IS THE SOLE RESPONSIBILITY OF THE UNAUTHORIZED USER.

DURHAM DRIVE
RECONSTRUCTION
FINAL PLANS
2/17/11
CITY OF MUSKEGO

WAUKESHA COUNTY MUSKEGO, WISCONSIN

NO.	BY	DATE	DESCRIPTION
1			
2			
3			
4			

REVISION / ISSUE

RECORD DRAWING OF COMPLETED CONSTRUCTION BY

RECORD DRAWINGS OF COMPLETED CONSTRUCTION CONFORMING TO CONTRACTOR AND/OR OWNERS RECORDS.

BY: _____ DATE _____

DATE OF PREPARATION

	BY	DATE
SURVEYED	TAA	
DRAWN	GTW	02/23/10
DESIGNED	CLM1	02/23/10
CHECKED	PAV	05/14/10

CROSS SECTIONS

VERTICAL SCALE: 0 2.5

HORIZONTAL SCALE: 0 5 10

PROJECT ID 09M032

C3.55

© 2010 Foth Infrastructure & Environment, LLC

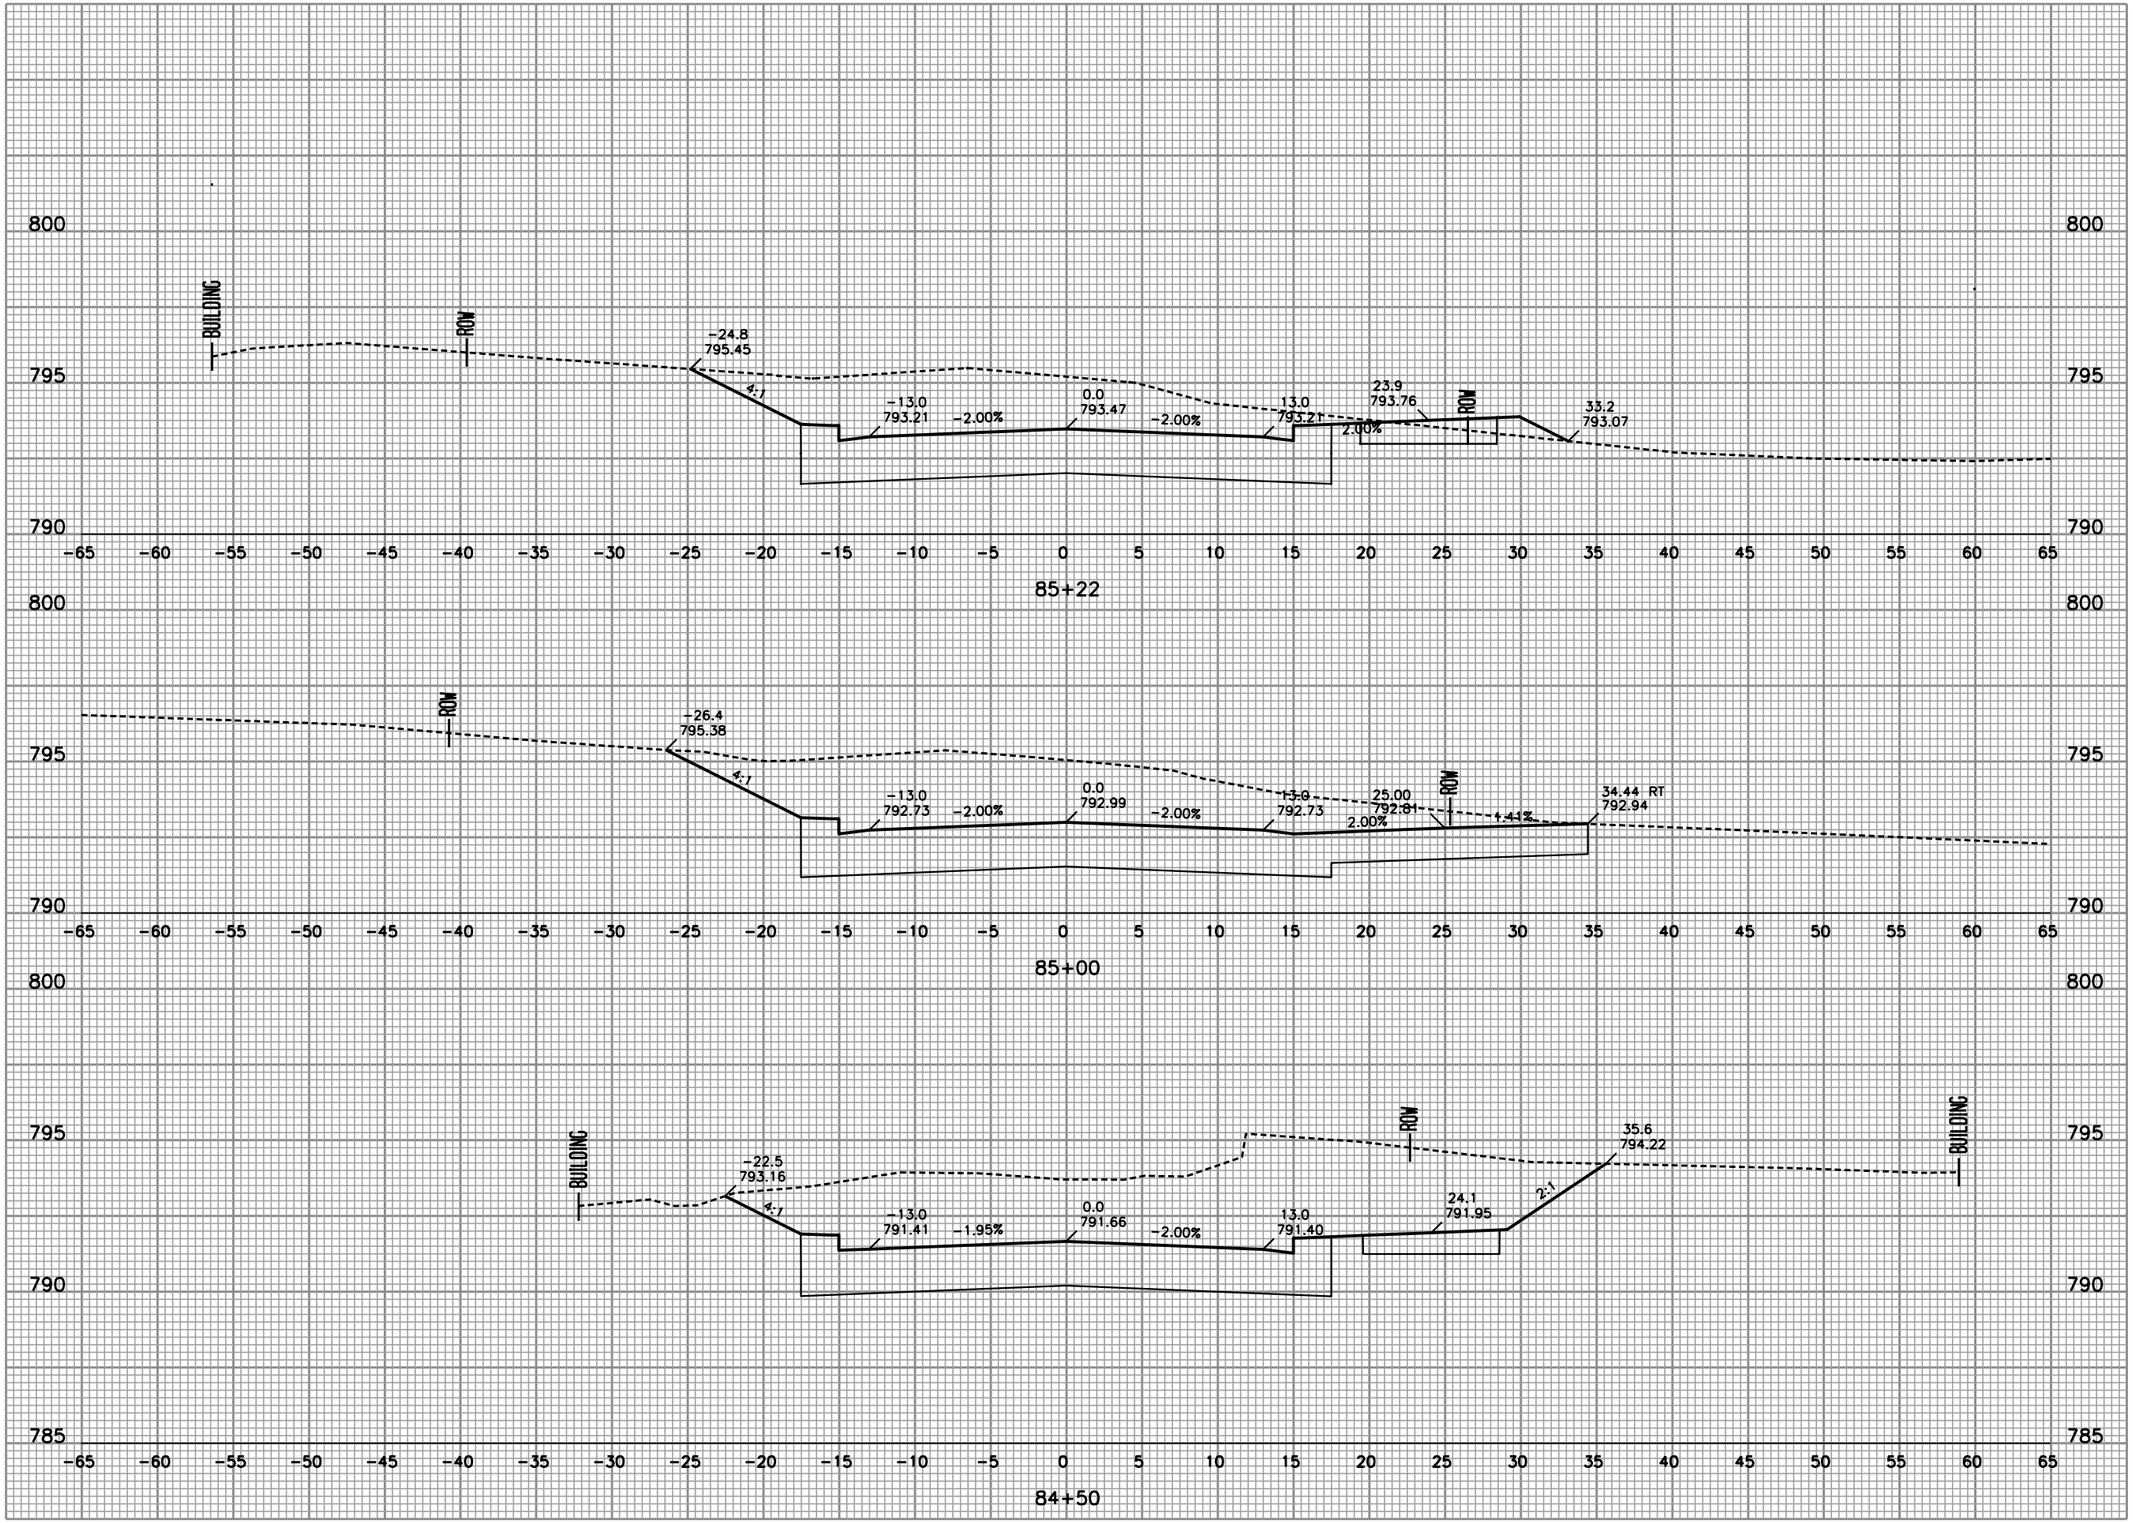

Foth

Foth Infrastructure & Environment, LLC
Contact: Jason Wolf
2514 S. 108th Street
Suite 278, Lincoln Center II
West Allis, WI 53227
Phone: 414-336-7900 Fax: 414-336-7901

REUSE OF DOCUMENTS
THIS DOCUMENT HAS BEEN DEVELOPED FOR A SPECIFIC APPLICATION AND NOT FOR GENERAL USE. THEREFORE IT MAY NOT BE USED WITHOUT THE WRITTEN APPROVAL OF FOTH INFRASTRUCTURE & ENVIRONMENT, LLC. UNAPPROVED USE IS THE SOLE RESPONSIBILITY OF THE UNAUTHORIZED USER.

DURHAM DRIVE
RECONSTRUCTION
FINAL PLANS
2/17/11

CITY OF MUSKEGO

WAUKESHA COUNTY MUSKEGO, WISCONSIN

NO.	BY	DATE	DESCRIPTION
1			
2			
3			
4			

REVISION / ISSUE

RECORD DRAWING OF COMPLETED CONSTRUCTION BY

RECORD DRAWINGS OF COMPLETED CONSTRUCTION CONFORMING TO CONTRACTOR AND/OR OWNERS RECORDS.

BY _____ DATE _____

DATE OF PREPARATION

	BY	DATE
SURVEYED	TAA	
DRAWN	GTW	02/23/10
DESIGNED	CLM1	02/23/10
CHECKED	PAV	05/14/10

CROSS SECTIONS

VERTICAL SCALE: 0 2.5

HORIZONTAL SCALE: 0 5 10

PROJECT ID 09M032

C3.56

© 2010 Foth Infrastructure & Environment, LLC

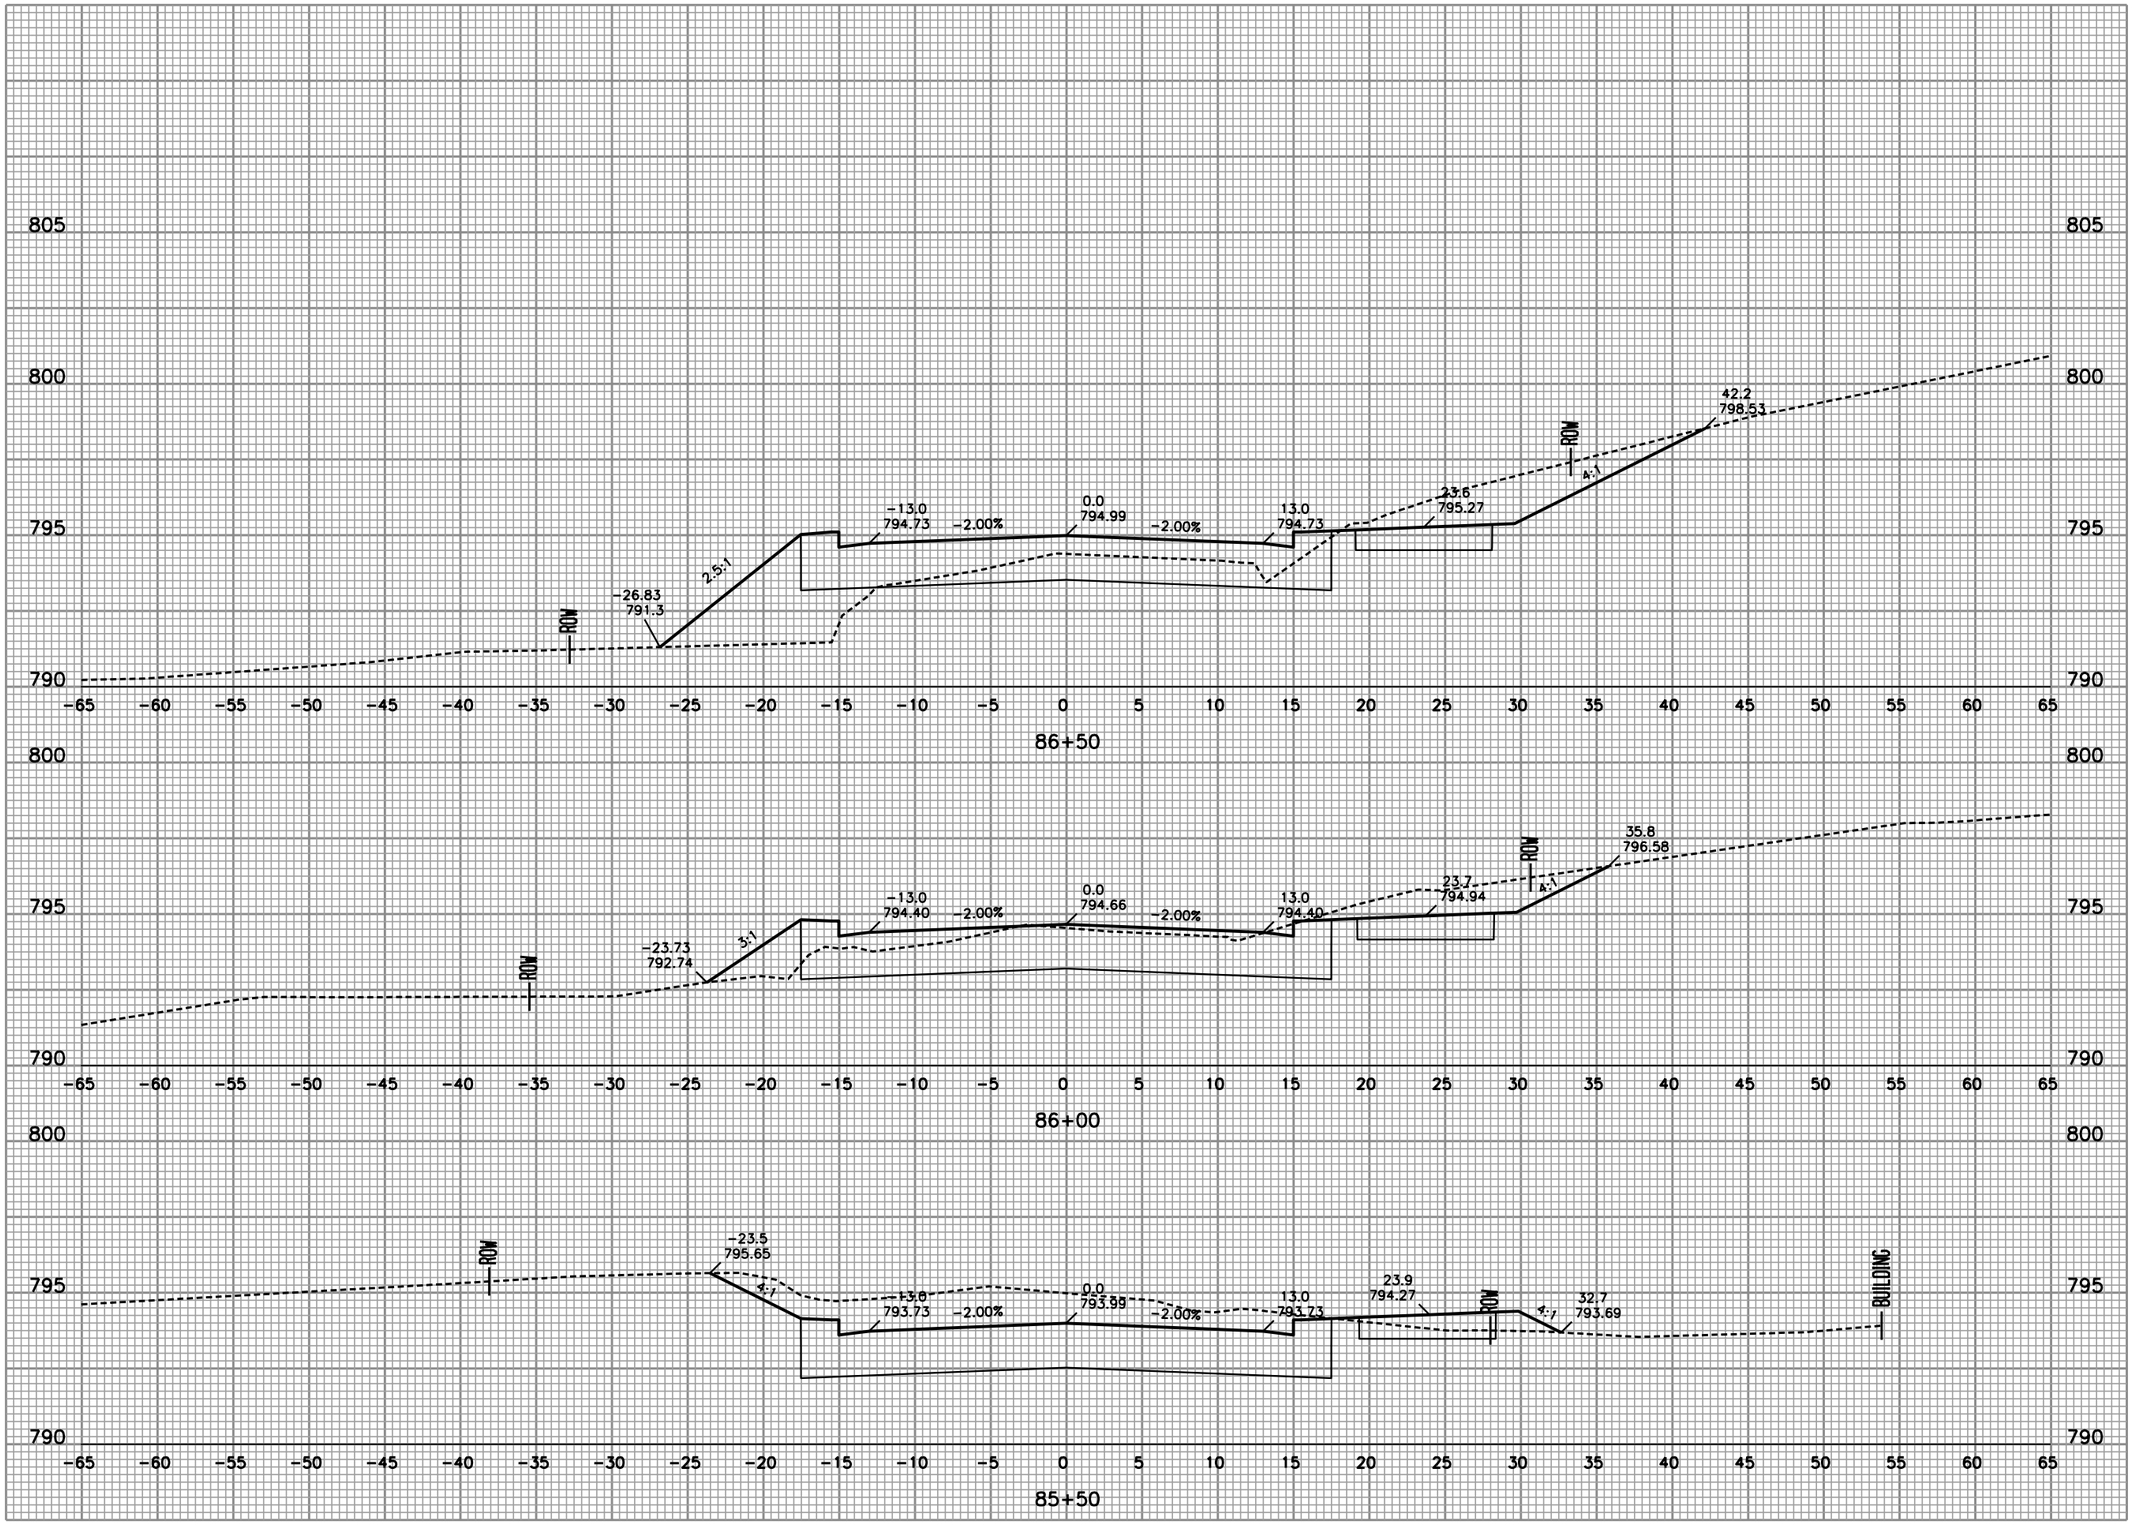

Foth

Foth Infrastructure & Environment, LLC
2514 S. 108th Street
Suite 278, Lincoln Center II
West Allis, WI 53227
Phone: 414-336-7900 Fax: 414-336-7901

REUSE OF DOCUMENTS
THIS DOCUMENT HAS BEEN DEVELOPED FOR A SPECIFIC APPLICATION AND NOT FOR GENERAL USE. THEREFORE IT MAY NOT BE USED WITHOUT THE WRITTEN APPROVAL OF FOTH INFRASTRUCTURE & ENVIRONMENT, LLC. UNAPPROVED USE IS THE SOLE RESPONSIBILITY OF THE UNAUTHORIZED USER.

DURHAM DRIVE
RECONSTRUCTION
FINAL PLANS
2/17/11
CITY OF MUSKEGO

WAUKESHA COUNTY MUSKEGO, WISCONSIN

REVISION / ISSUE			
NO.	BY	DATE	DESCRIPTION
1			
2			
3			
4			

RECORD DRAWING OF COMPLETED CONSTRUCTION BY

RECORD DRAWINGS OF COMPLETED CONSTRUCTION CONFORMING TO CONTRACTOR AND/OR OWNERS RECORDS.

BY _____ DATE _____

DATE OF PREPARATION

	BY	DATE
SURVEYED	TAA	
DRAWN	GTW	02/23/10
DESIGNED	CLM1	02/23/10
CHECKED	PAV	05/14/10

CROSS
SECTIONS

VERTICAL SCALE: 0 2.5

HORIZONTAL SCALE: 0 5 10

PROJECT ID 09M032

C3.57

© 2010 Foth Infrastructure & Environment, LLC

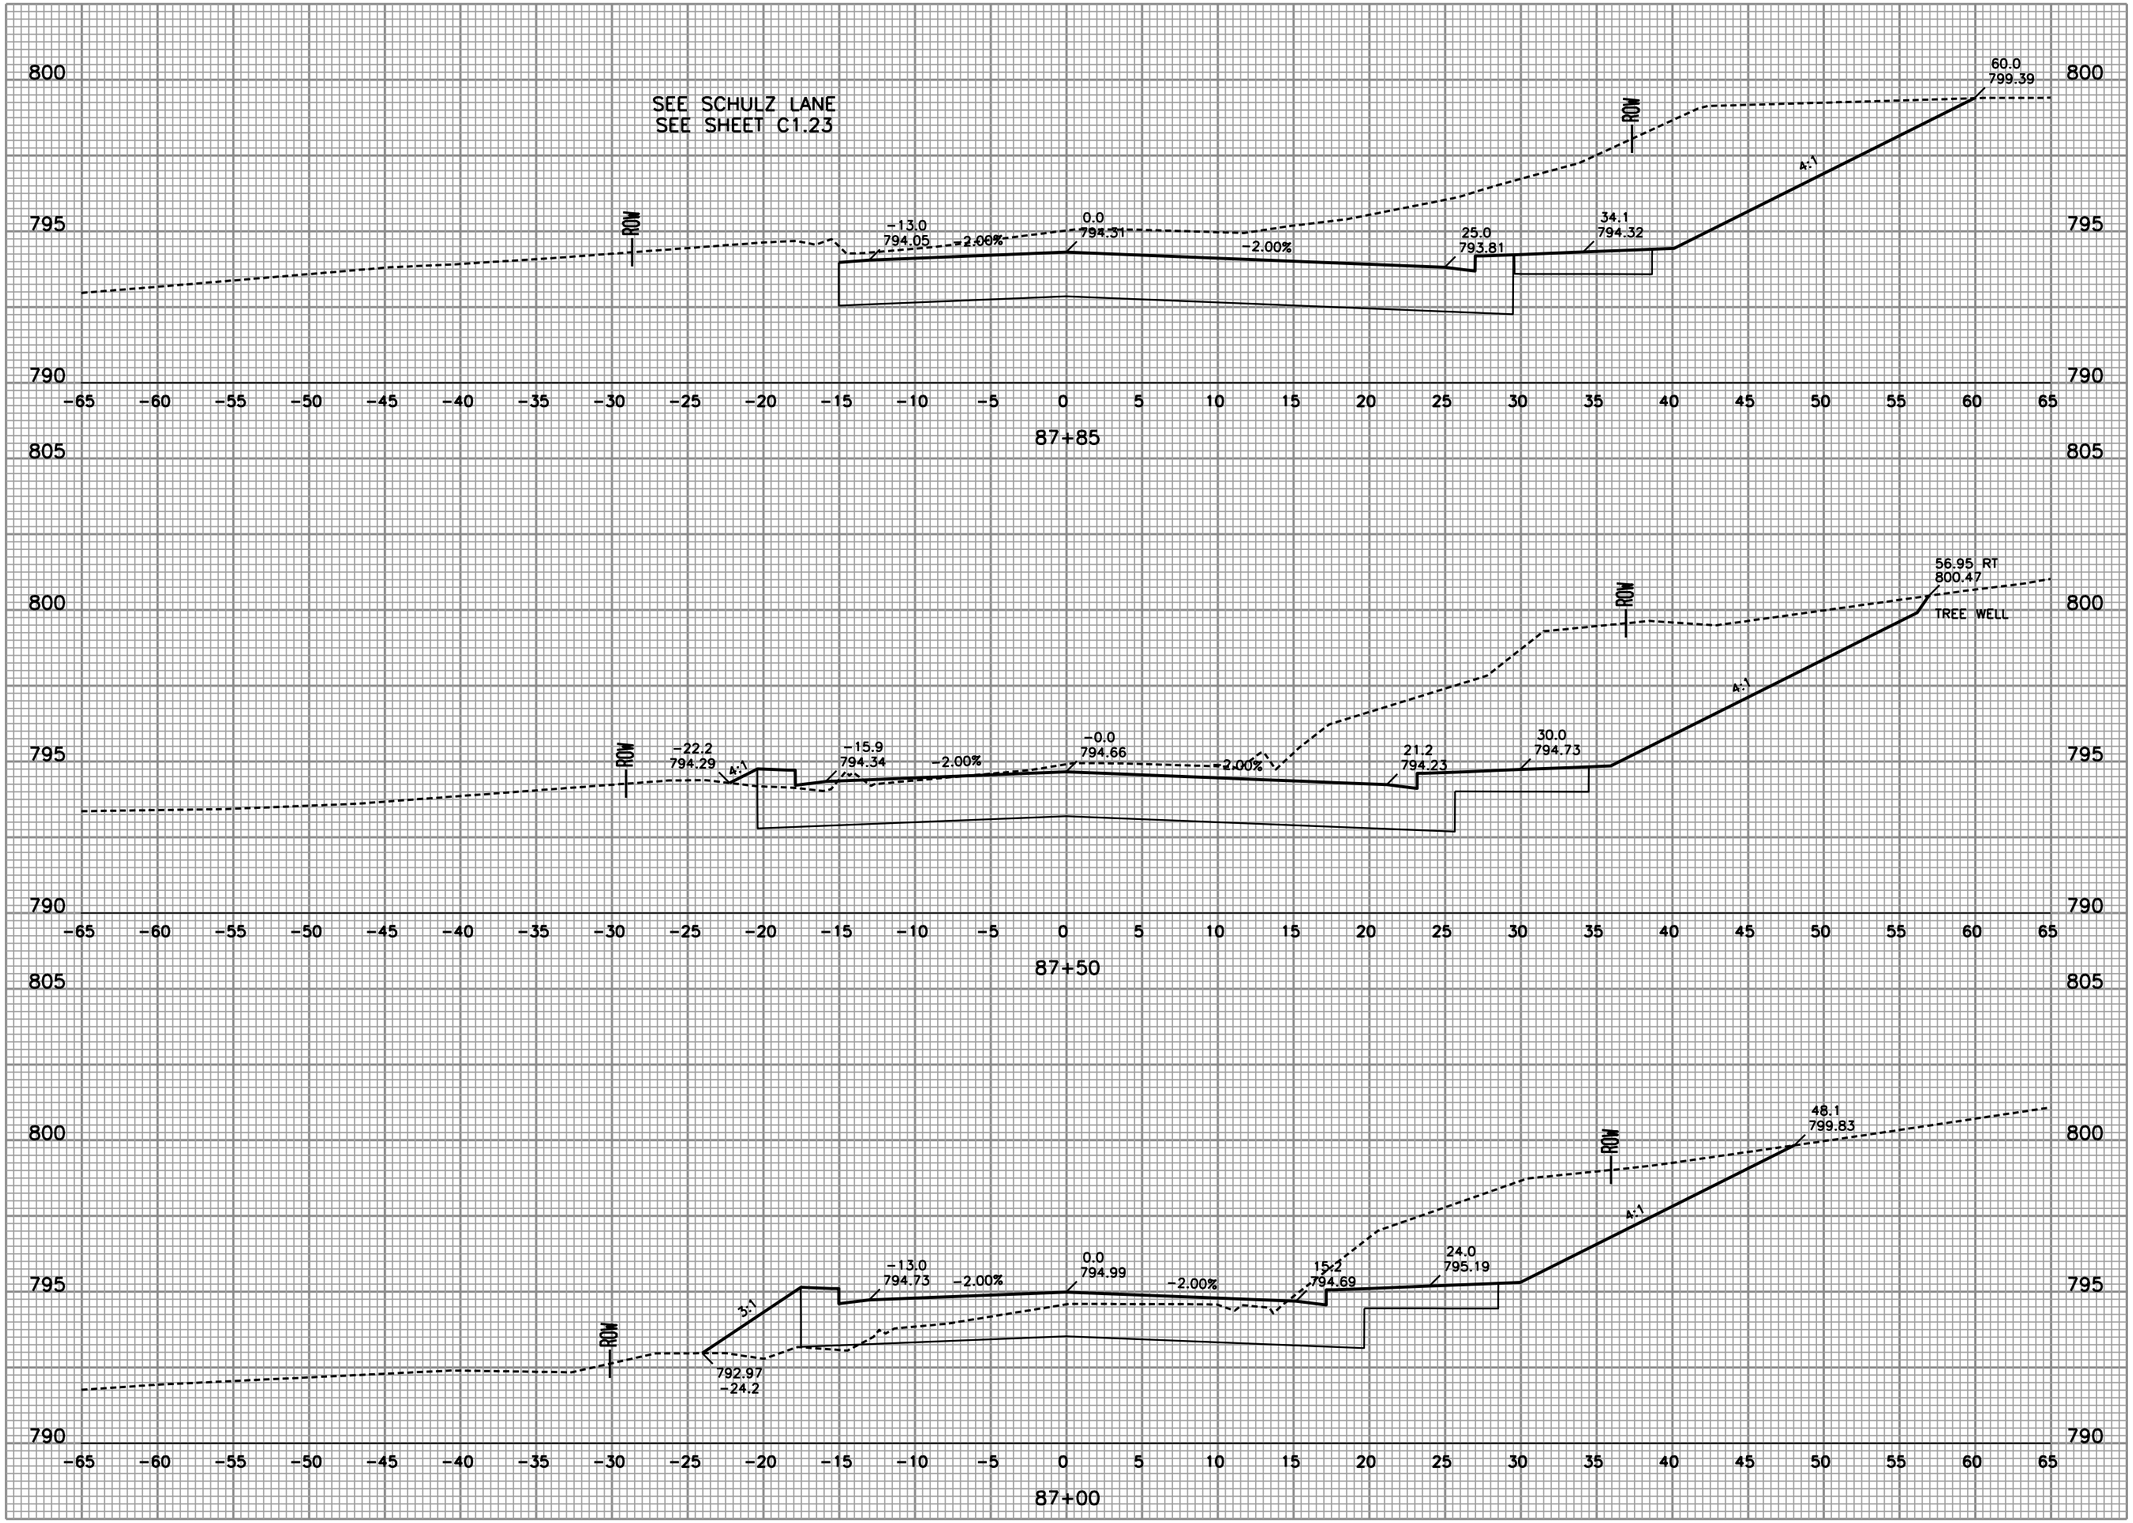

Foth
Foth Infrastructure & Environment, LLC
Grand Street Office
2514 S. 108th Street
Suite 278, Lincoln Center II
West Allis, WI 53227
Phone: 414-336-7900 Fax: 414-336-7901

REUSE OF DOCUMENTS
THIS DOCUMENT HAS BEEN DEVELOPED FOR A SPECIFIC APPLICATION AND NOT FOR GENERAL USE. THEREFORE IT MAY NOT BE USED WITHOUT THE WRITTEN APPROVAL OF FOTH INFRASTRUCTURE & ENVIRONMENT, LLC. UNAPPROVED USE IS THE SOLE RESPONSIBILITY OF THE UNAUTHORIZED USER.

DURHAM DRIVE
RECONSTRUCTION
FINAL PLANS
2/17/11

CITY OF MUSKEGO

WAUKESHA COUNTY

MUSKEGO, WISCONSIN

NO.	BY	DATE	DESCRIPTION
△			
△			
△			
△			

RECORD DRAWING OF COMPLETED CONSTRUCTION BY

RECORD DRAWINGS OF COMPLETED CONSTRUCTION CONFORMING TO CONTRACTOR AND/OR OWNERS RECORDS.

BY _____ DATE _____

DATE OF PREPARATION

	BY	DATE
SURVEYED	TAA	
DRAWN	GTW	02/23/10
DESIGNED	CLM1	02/23/10
CHECKED	PAV	05/14/10

CROSS SECTIONS

VERTICAL SCALE: 2.5 0

HORIZONTAL SCALE: 0 5 10

PROJECT ID 09M032

C3.58

© 2010 Foth Infrastructure & Environment, LLC

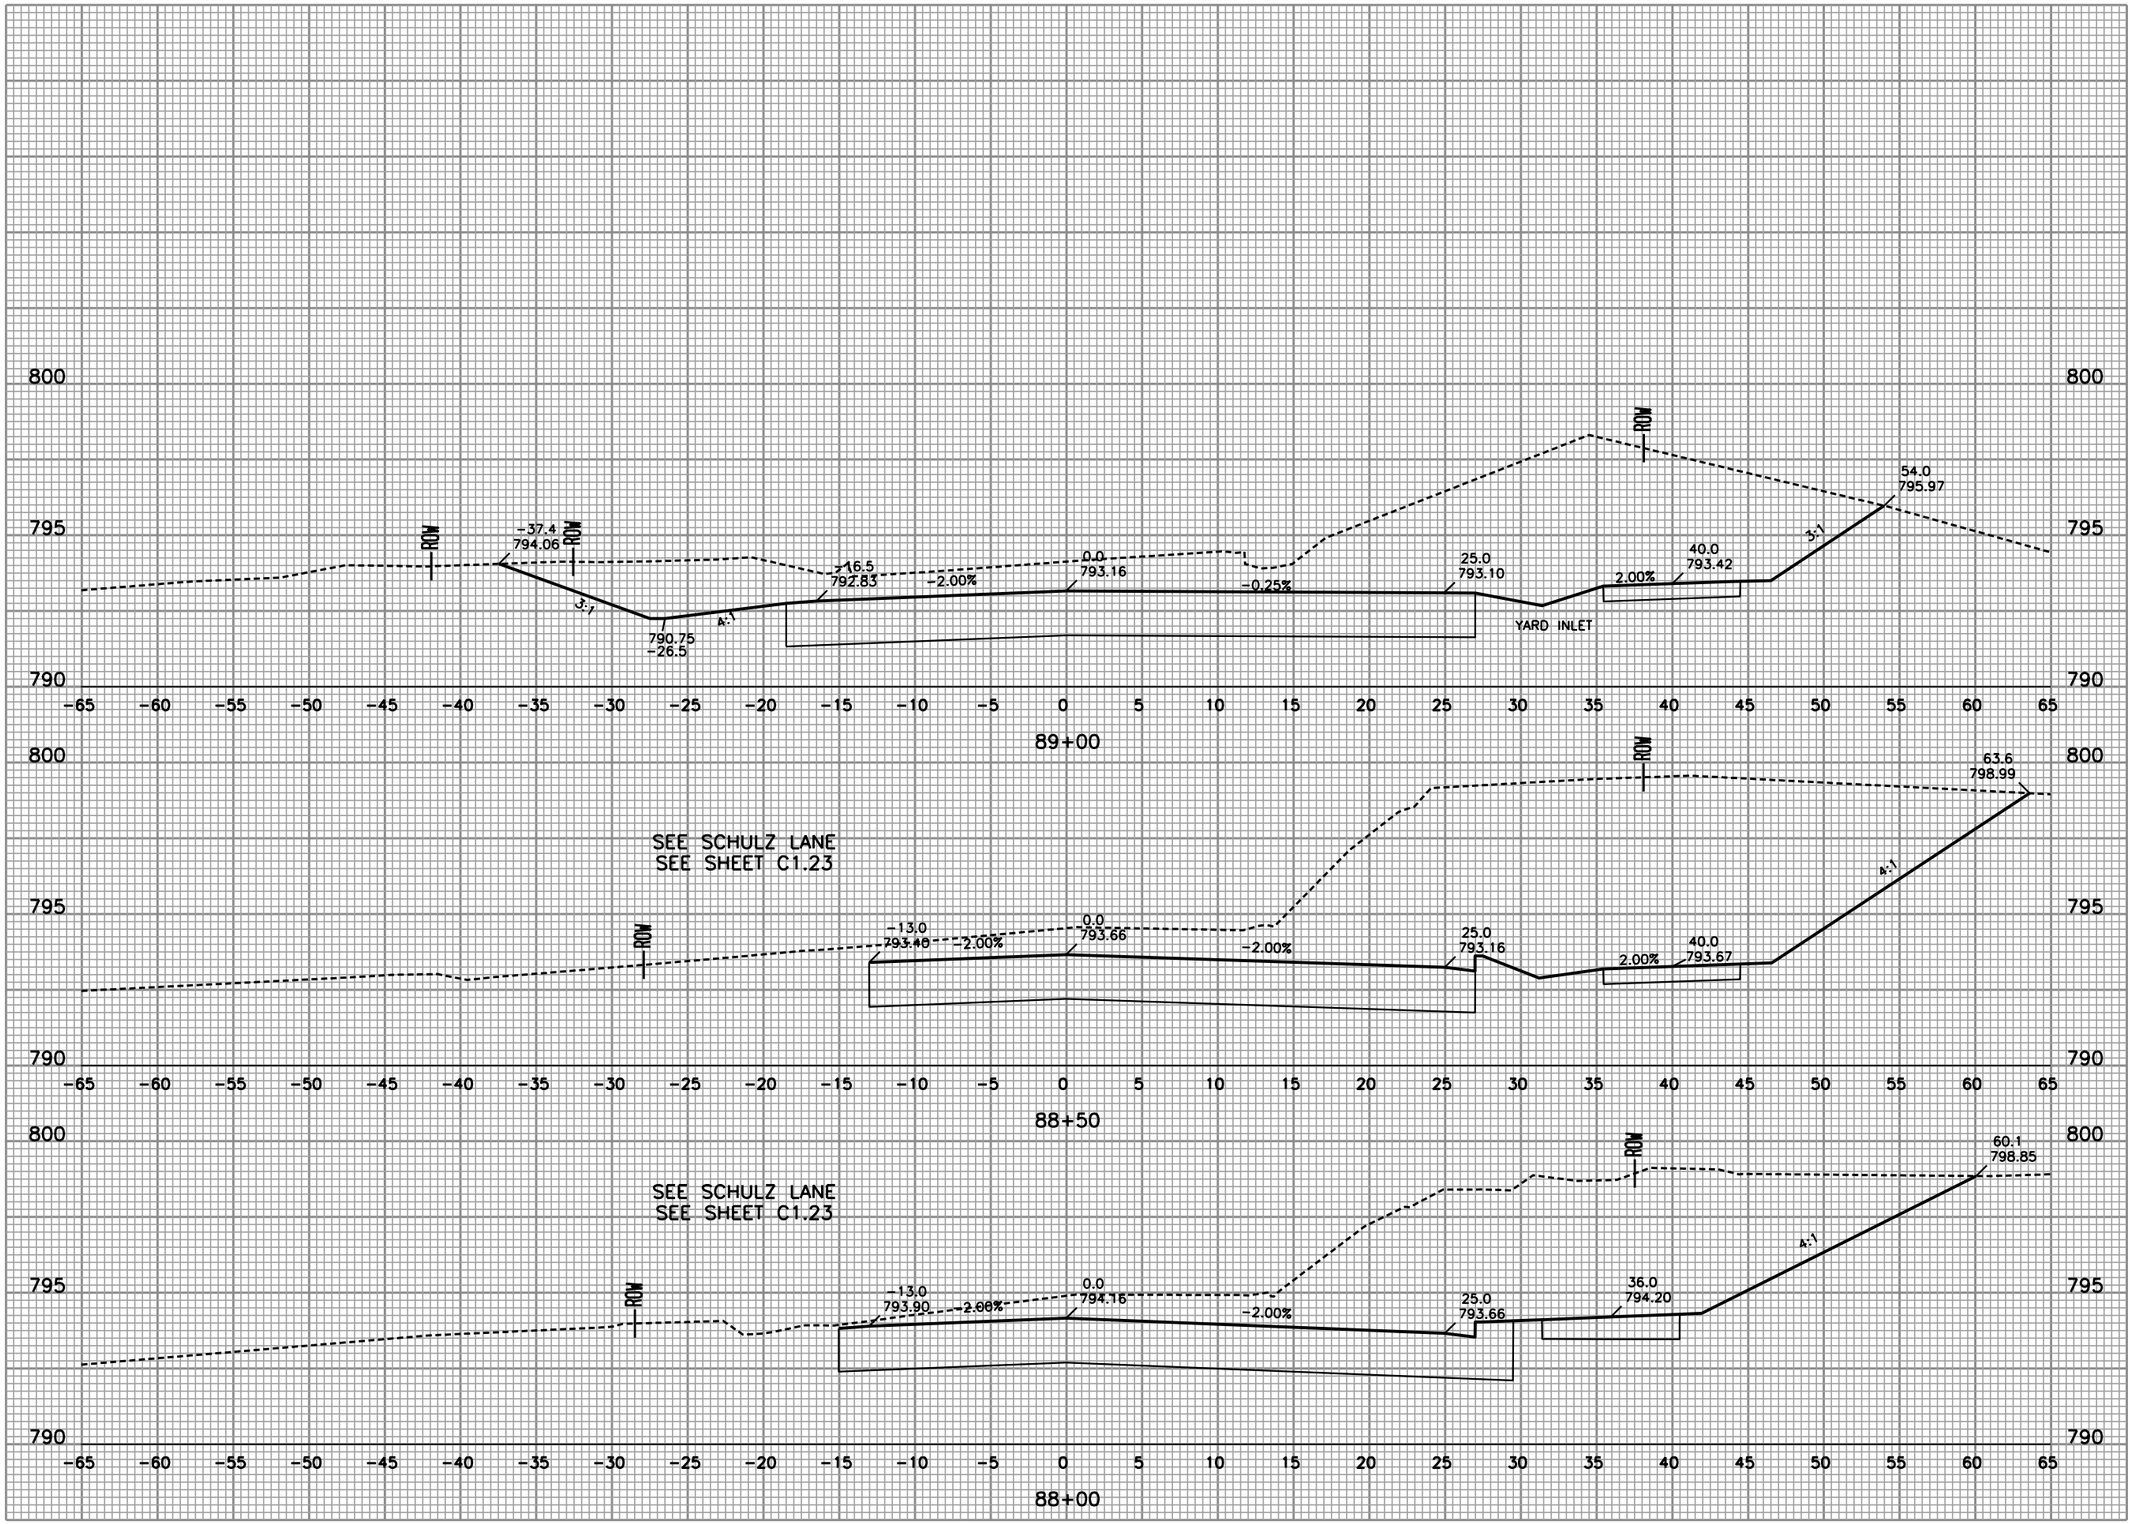

Foth

Foth Infrastructure & Environment, LLC
Corporate Headquarters
2514 S. 170th Street
Suite 278, Lincoln Center II
West Allis, WI 53227
Phone: 414-336-7900 Fax: 414-336-7901

REUSE OF DOCUMENTS
THIS DOCUMENT HAS BEEN DEVELOPED FOR A SPECIFIC APPLICATION AND NOT FOR GENERAL USE. THEREFORE IT MAY NOT BE USED WITHOUT THE WRITTEN APPROVAL OF FOTH INFRASTRUCTURE & ENVIRONMENT, LLC. UNAPPROVED USE IS THE SOLE RESPONSIBILITY OF THE UNAUTHORIZED USER.

DURHAM DRIVE
RECONSTRUCTION
FINAL PLANS
2/17/11
CITY OF MUSKEGO

WAUKESHA COUNTY MUSKEGO, WISCONSIN

NO.	BY	DATE	DESCRIPTION
1			
2			
3			
4			

REVISION / ISSUE

RECORD DRAWING OF COMPLETED CONSTRUCTION BY

RECORD DRAWINGS OF COMPLETED CONSTRUCTION CONFORMING TO CONTRACTOR AND/OR OWNERS RECORDS.

BY_____ DATE_____

DATE OF PREPARATION

	BY	DATE
SURVEYED	TAA	
DRAWN	GTW	02/23/10
DESIGNED	CLM1	02/23/10
CHECKED	PAV	05/14/10

CROSS SECTIONS

VERTICAL SCALE: 2.5

HORIZONTAL SCALE: 0 5 10

PROJECT ID 09M032

C3.59

© 2010 Foth Infrastructure & Environment, LLC

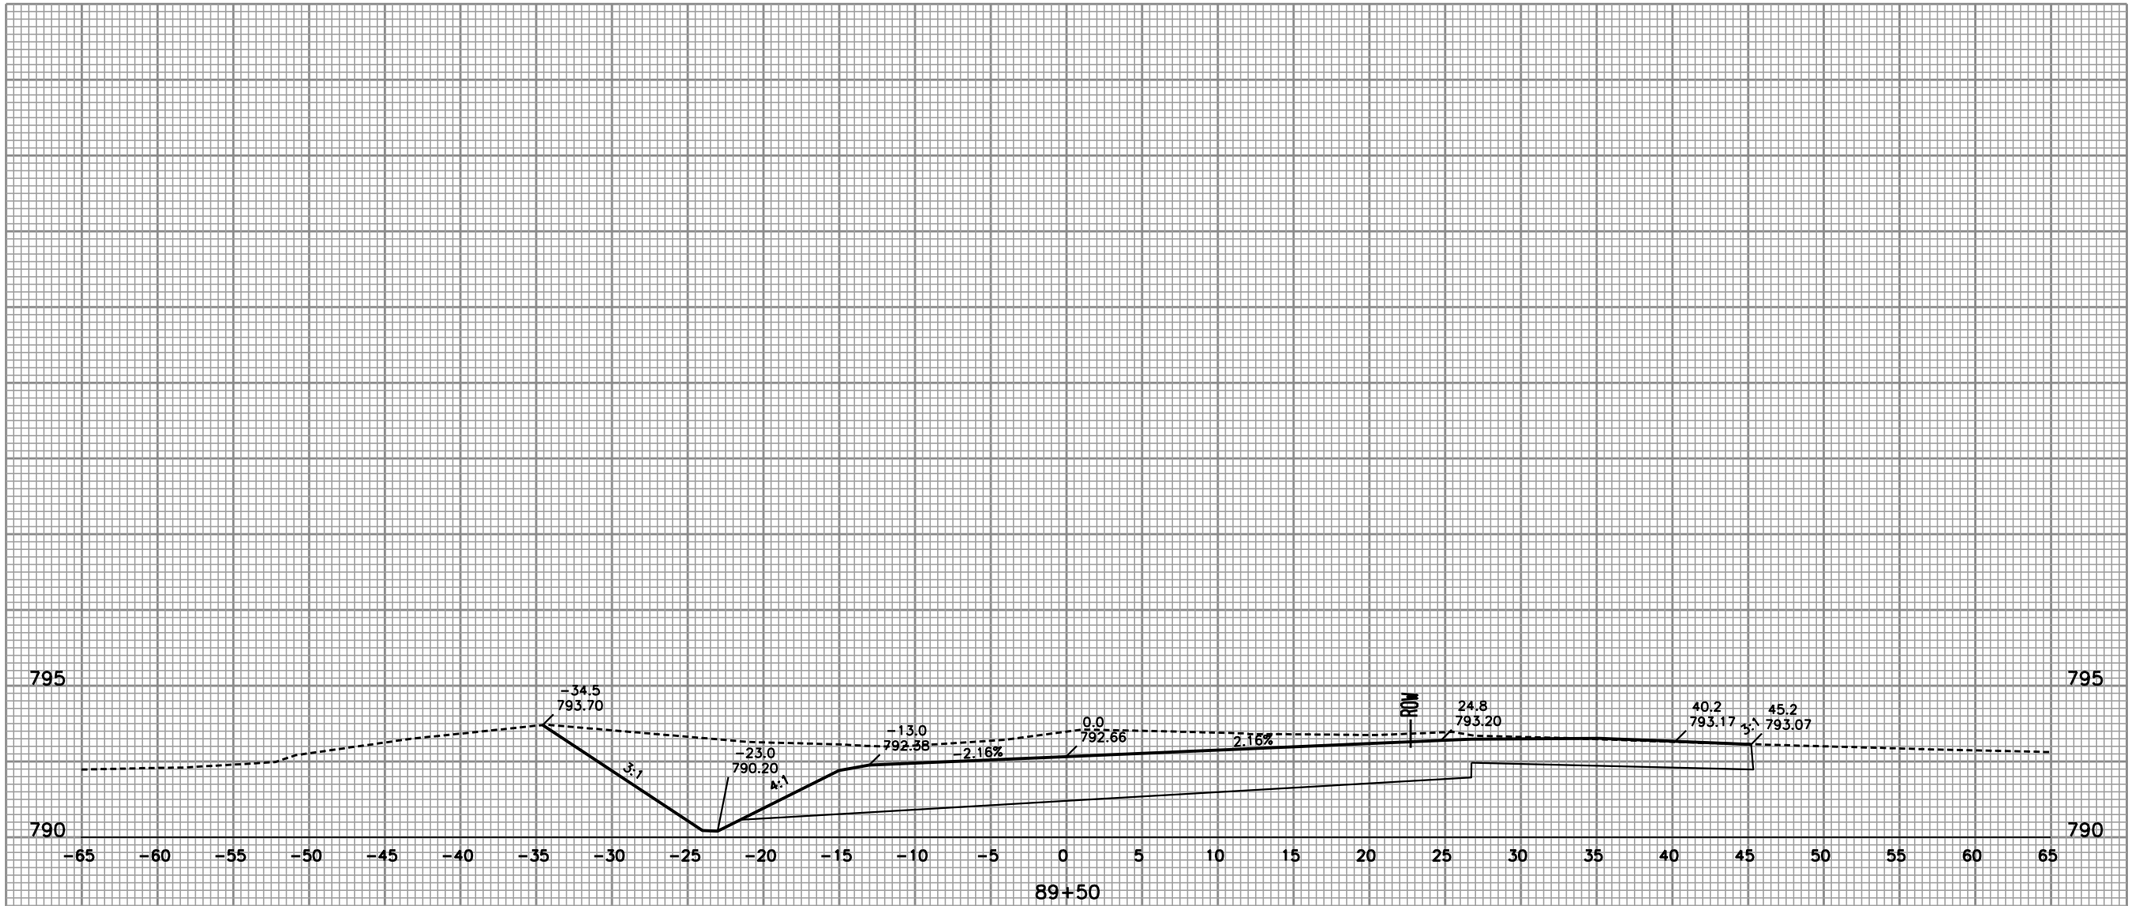

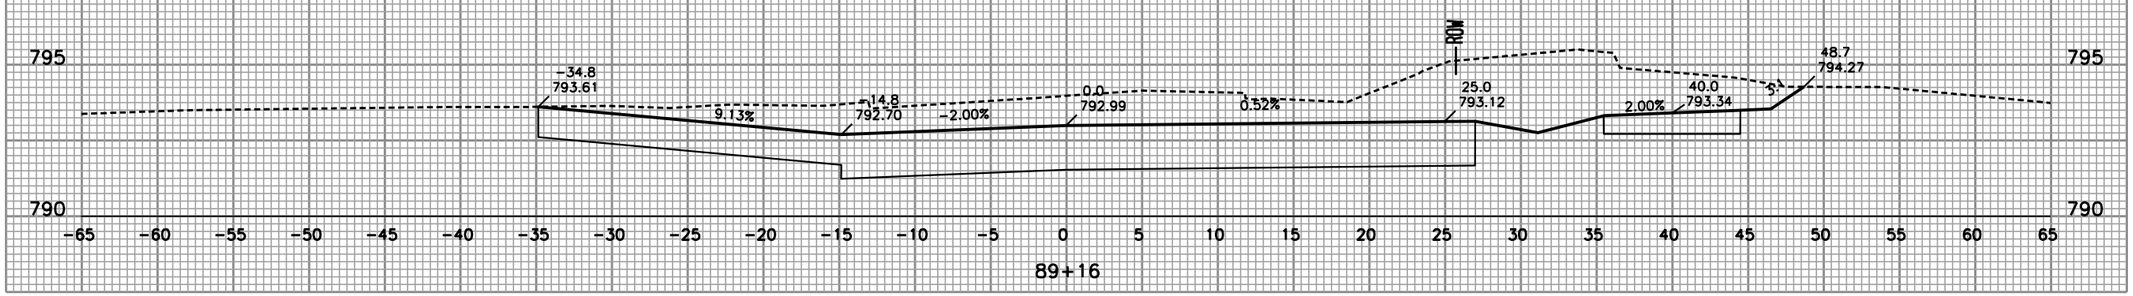

Foth

Foth Infrastructure & Environment, LLC
2514 S. 102nd Street
Suite 278, Lincoln Center II
West Allis, WI 53227
Phone: 414-336-7900 Fax: 414-336-7901

REUSE OF DOCUMENTS
THIS DOCUMENT HAS BEEN DEVELOPED FOR A SPECIFIC APPLICATION AND NOT FOR GENERAL USE. THEREFORE IT MAY NOT BE USED WITHOUT THE WRITTEN APPROVAL OF FOTH INFRASTRUCTURE & ENVIRONMENT, LLC. UNAPPROVED USE IS THE SOLE RESPONSIBILITY OF THE UNAUTHORIZED USER.

DURHAM DRIVE
RECONSTRUCTION
FINAL PLANS
2/17/11
CITY OF MUSKEGO

WAUKESHA COUNTY MUSKEGO, WISCONSIN

NO.	BY	DATE	REVISION / ISSUE DESCRIPTION
1			
2			
3			
4			

RECORD DRAWING OF COMPLETED CONSTRUCTION BY

RECORD DRAWINGS OF COMPLETED CONSTRUCTION CONFORMING TO CONTRACTOR AND/OR OWNERS RECORDS.

BY_____ DATE_____

DATE OF PREPARATION

	BY	DATE
SURVEYED	TAA	
DRAWN	GTW	02/23/10
DESIGNED	CLM1	02/23/10
CHECKED	PAV	05/14/10

CROSS SECTIONS

VERTICAL SCALE: 2.5 0

HORIZONTAL SCALE: 0 5 10

PROJECT ID 09M032

C3.60

© 2010 Foth Infrastructure & Environment, LLC

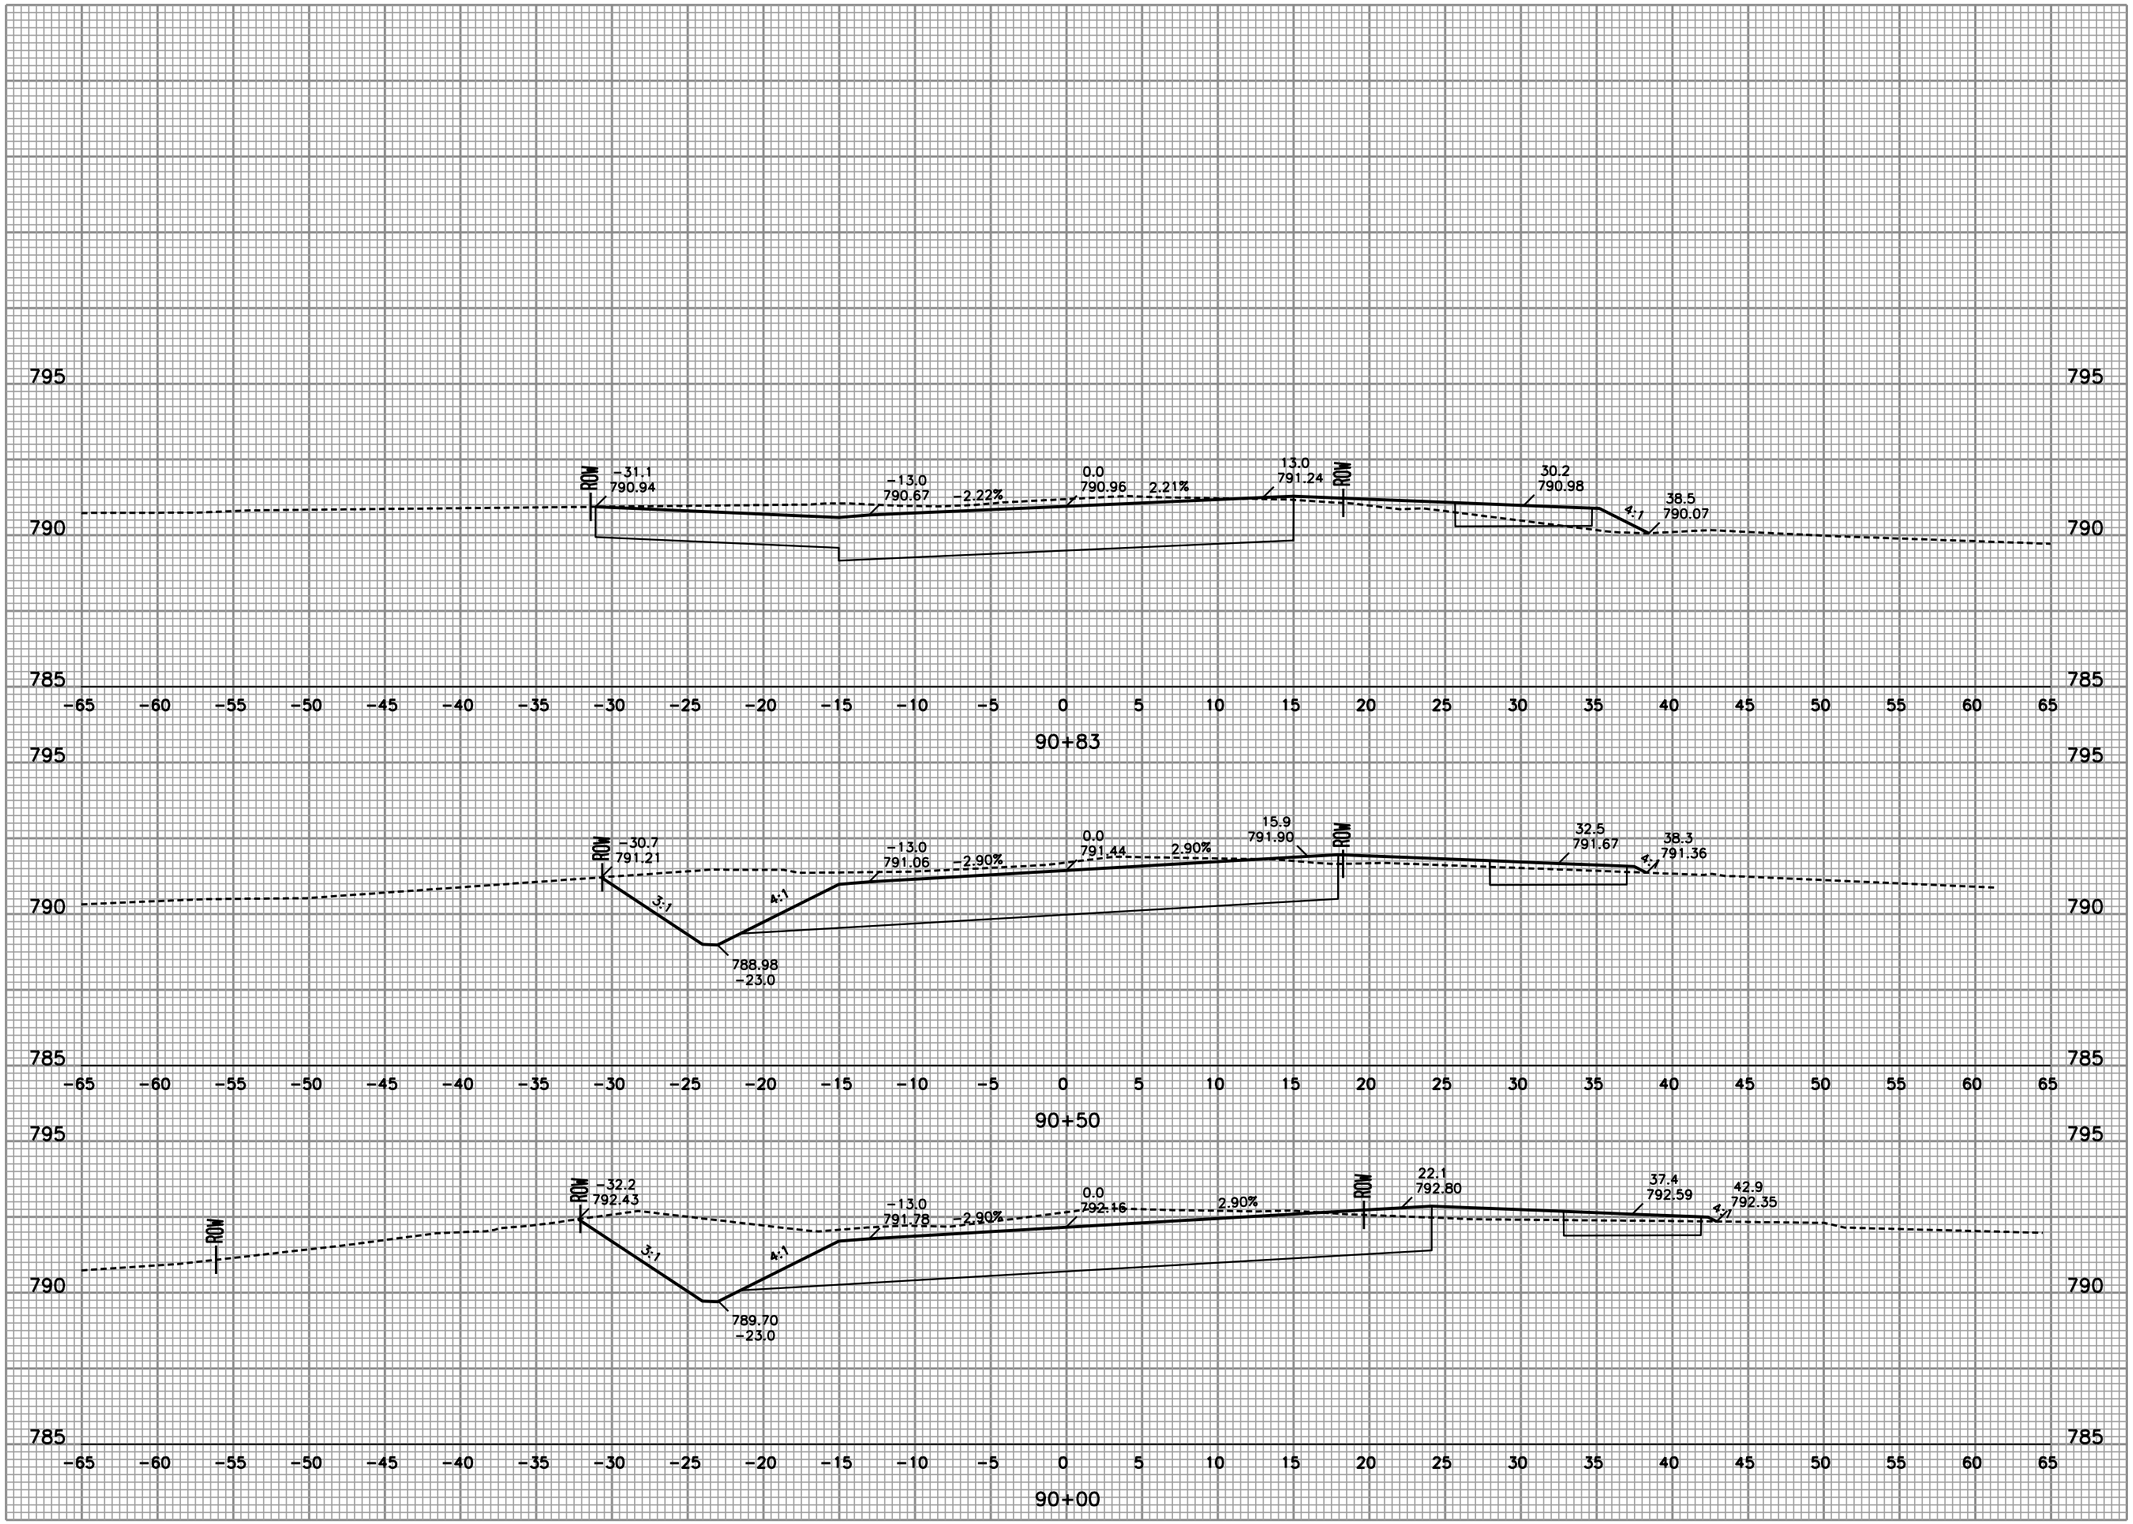

Foth

Foth Infrastructure & Environment, LLC
Corporate Headquarters
2514 S. 170th Street
Suite 278, Lincoln Center II
West Allis, WI 53227
Phone: 414-336-7900 Fax: 414-336-7901

REUSE OF DOCUMENTS
THIS DOCUMENT HAS BEEN DEVELOPED FOR A SPECIFIC APPLICATION AND NOT FOR GENERAL USE. THEREFORE IT MAY NOT BE USED WITHOUT THE WRITTEN APPROVAL OF FOTH INFRASTRUCTURE AND ENVIRONMENT, LLC. UNAPPROVED USE IS THE SOLE RESPONSIBILITY OF THE UNAUTHORIZED USER.

DURHAM DRIVE
RECONSTRUCTION
FINAL PLANS
2/17/11

CITY OF MUSKEGO

WAUKESHA COUNTY MUSKEGO, WISCONSIN

REVISION / ISSUE			
NO.	BY	DATE	DESCRIPTION
△			
△			
△			
△			

RECORD DRAWING OF COMPLETED CONSTRUCTION BY

RECORD DRAWINGS OF COMPLETED CONSTRUCTION CONFORMING TO CONTRACTOR AND/OR OWNERS RECORDS.

BY ____ DATE ____

DATE OF PREPARATION

	BY	DATE
SURVEYED	TAA	
DRAWN	GTW	02/23/10
DESIGNED	CLM1	02/23/10
CHECKED	PAV	05/14/10

CROSS SECTIONS

VERTICAL SCALE: 2.5 0

HORIZONTAL SCALE: 0 5 10

PROJECT ID 09M032

C3.61

© 2010 Foth Infrastructure & Environment, LLC

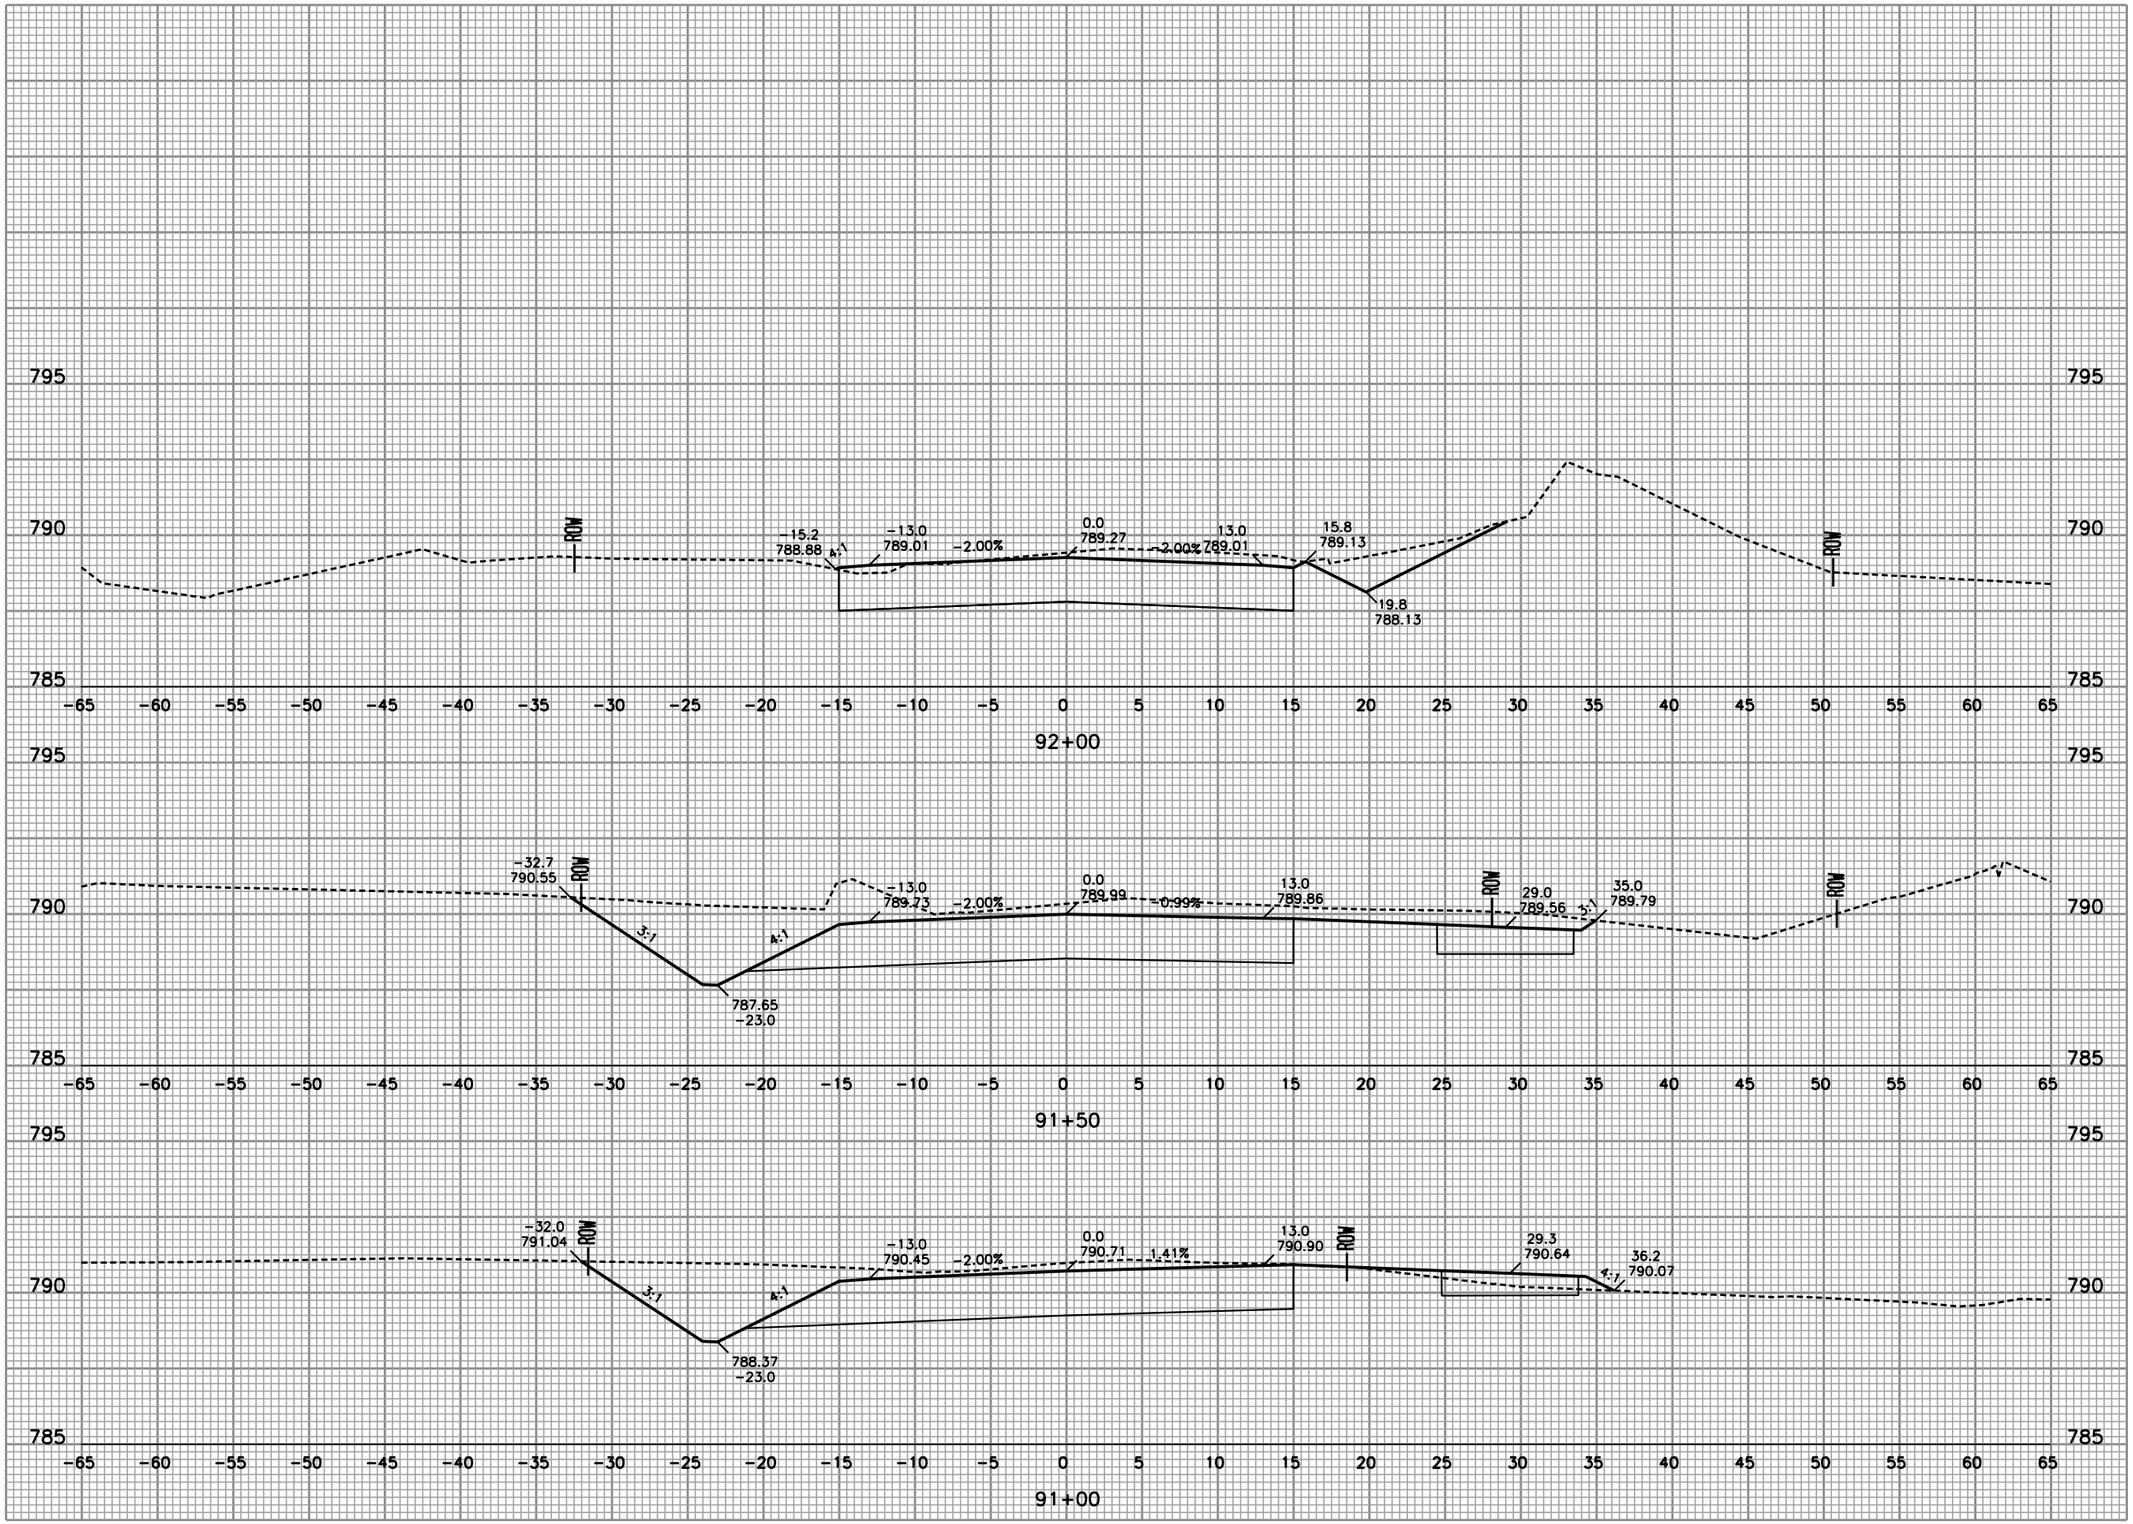

Foth

Foth Infrastructure & Environment, LLC
2514 S. 102nd Street
Suite 278, Lincoln Center II
West Allis, WI 53227
Phone: 414-336-7900 Fax: 414-336-7901

REUSE OF DOCUMENTS
THIS DOCUMENT HAS BEEN DEVELOPED FOR A SPECIFIC APPLICATION AND NOT FOR GENERAL USE. THEREFORE IT MAY NOT BE USED WITHOUT THE WRITTEN APPROVAL OF FOTH INFRASTRUCTURE AND ENVIRONMENT, LLC. UNAPPROVED USE IS THE SOLE RESPONSIBILITY OF THE UNAUTHORIZED USER.

DURHAM DRIVE
RECONSTRUCTION
FINAL PLANS
2/17/11

CITY OF MUSKEGO

WAUKESHA COUNTY MUSKEGO, WISCONSIN

NO.	BY	DATE	DESCRIPTION
1			
2			
3			
4			

REVISION / ISSUE

RECORD DRAWING OF COMPLETED CONSTRUCTION BY

RECORD DRAWINGS OF COMPLETED CONSTRUCTION CONFORMING TO CONTRACTOR AND/OR OWNERS RECORDS.

BY _____ DATE _____

DATE OF PREPARATION

	BY	DATE
SURVEYED	TAA	
DRAWN	GTW	02/23/10
DESIGNED	CLM1	02/23/10
CHECKED	PAV	05/14/10

CROSS SECTIONS

VERTICAL SCALE: 0 2.5

HORIZONTAL SCALE: 0 5 10

PROJECT ID 09M032

C3.62

© 2010 Foth Infrastructure & Environment, LLC

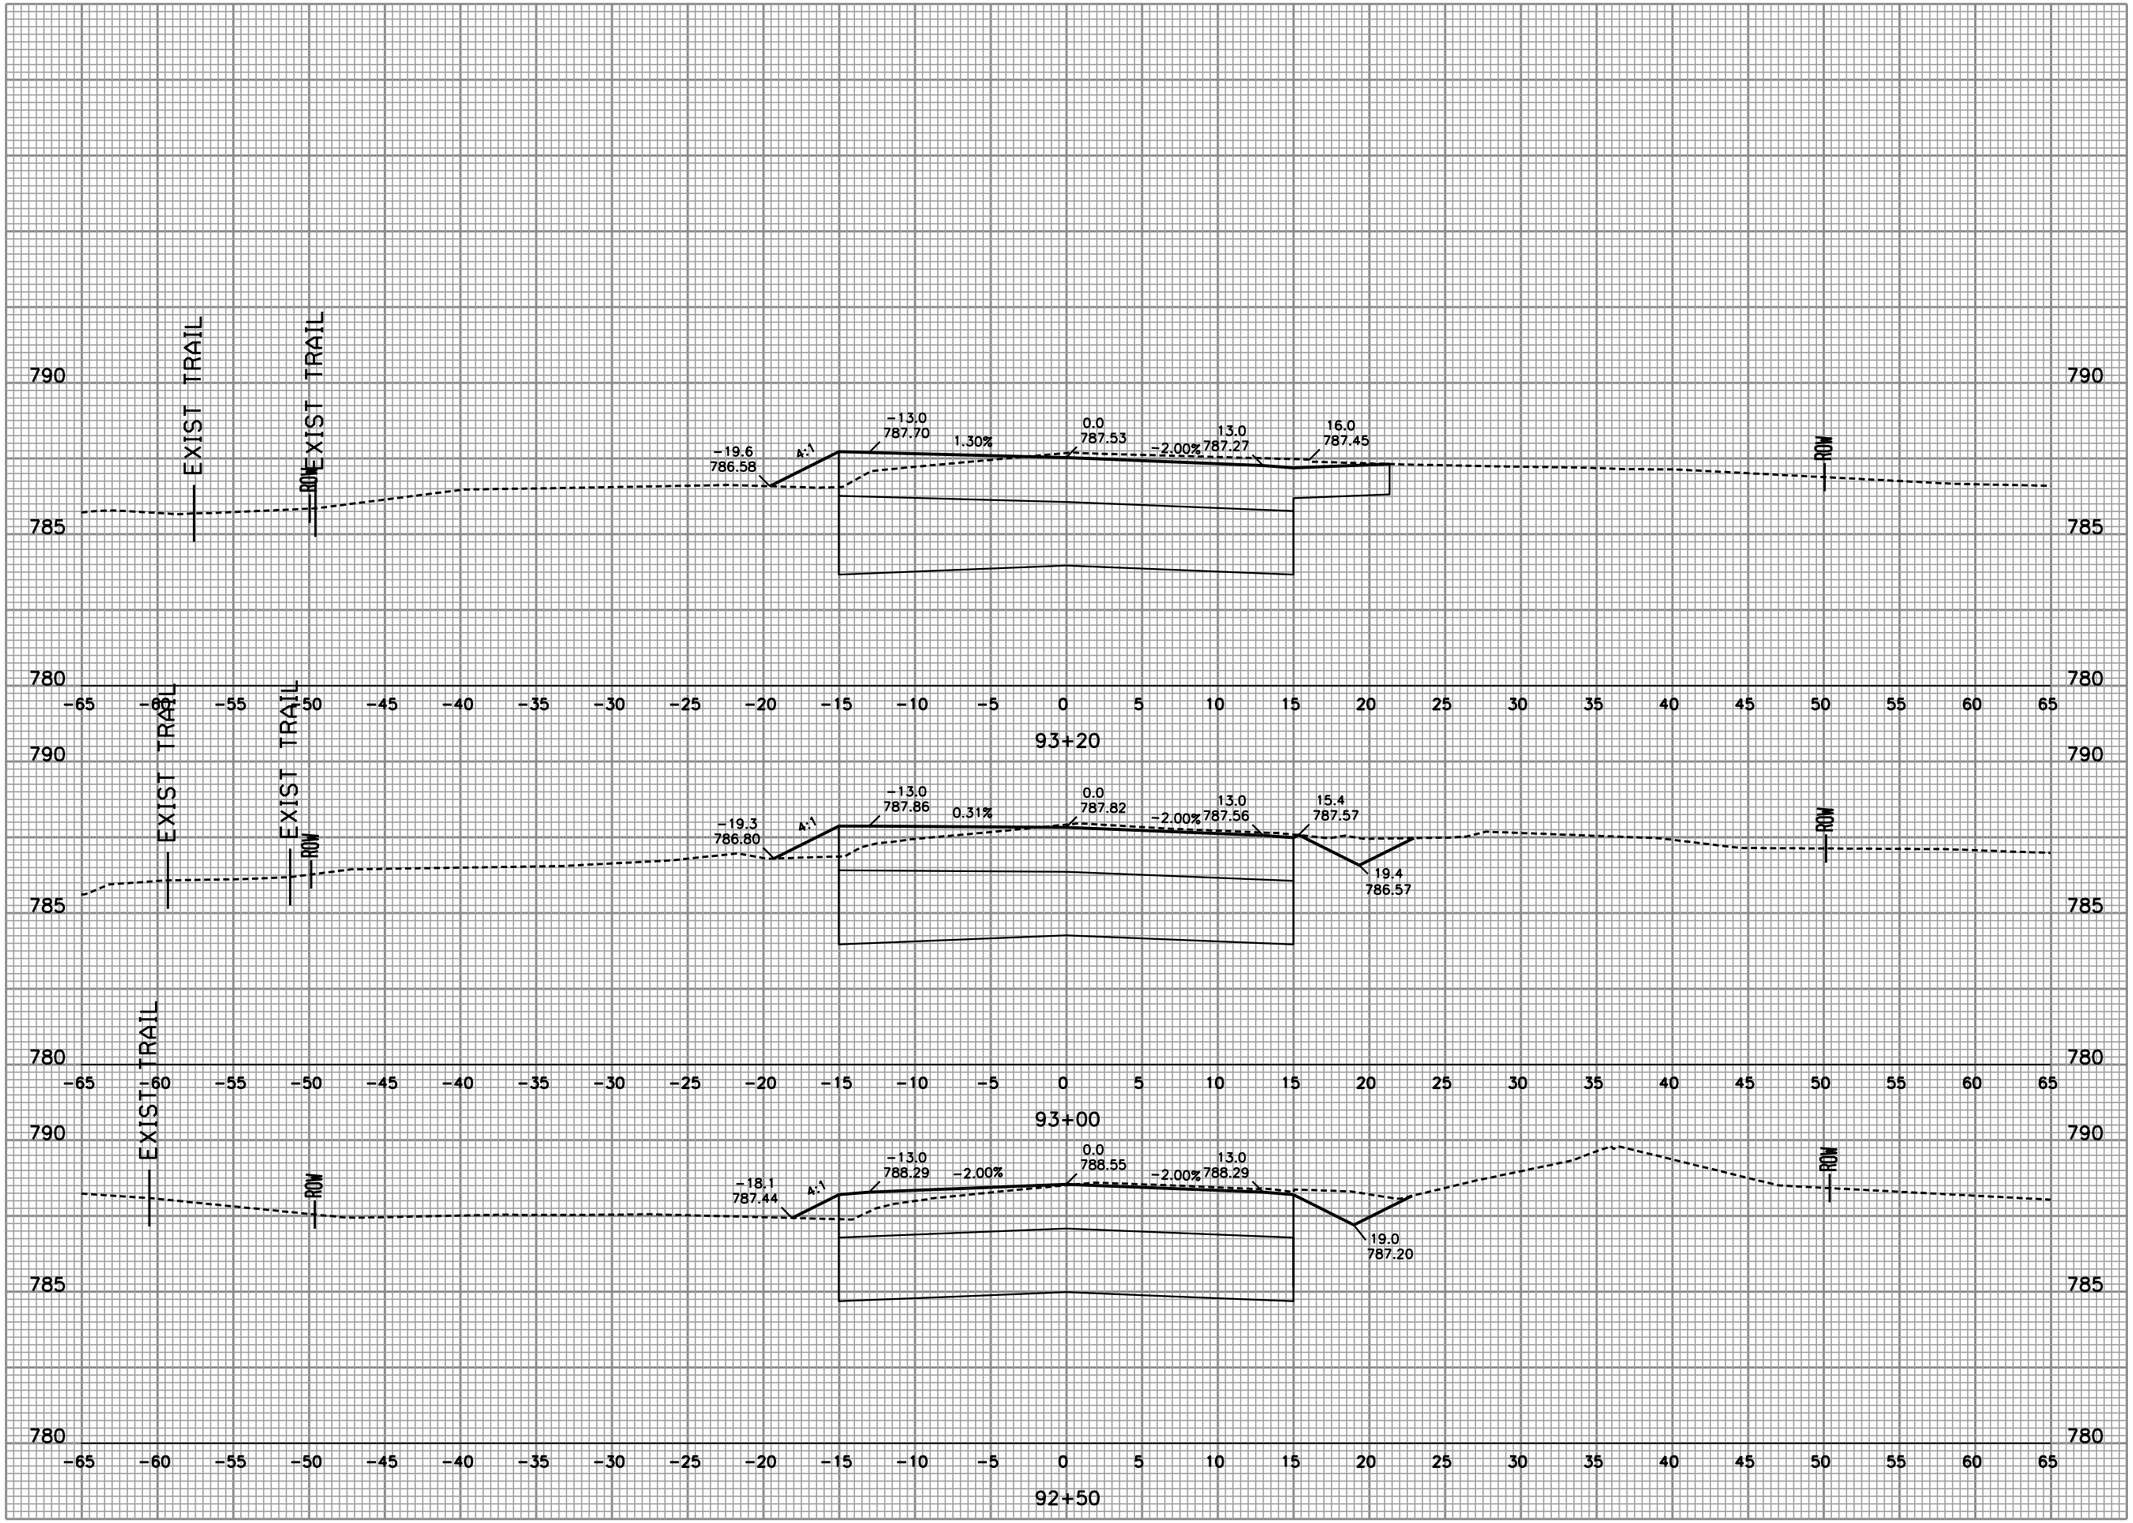

Foth

Foth Infrastructure & Environment, LLC
2514 S. 102nd Street
Suite 278, Lincoln Center II
West Allis, WI 53227
Phone: 414-336-7900 Fax: 414-336-7901

REUSE OF DOCUMENTS

THIS DOCUMENT HAS BEEN DEVELOPED FOR A SPECIFIC APPLICATION AND NOT FOR GENERAL USE. THEREFORE IT MAY NOT BE USED WITHOUT THE WRITTEN APPROVAL OF FOTH INFRASTRUCTURE & ENVIRONMENT, LLC. FOTH INFRASTRUCTURE & ENVIRONMENT, LLC ASSUMES NO RESPONSIBILITY FOR UNAPPROVED USE IS THE SOLE RESPONSIBILITY OF THE UNAUTHORIZED USER.

DURHAM DRIVE
RECONSTRUCTION
FINAL PLANS
2/17/11

CITY OF MUSKEGO

MUSKEGO, WISCONSIN

WAUKESHA COUNTY

NO.	BY	DATE	REVISION / ISSUE DESCRIPTION
1			
2			
3			
4			

RECORD DRAWING OF COMPLETED CONSTRUCTION BY

RECORD DRAWINGS OF COMPLETED CONSTRUCTION CONFORMING TO CONTRACTOR AND/OR OWNERS RECORDS.

BY _____ DATE _____

DATE OF PREPARATION

	BY	DATE
SURVEYED	TAA	
DRAWN	GTW	02/23/10
DESIGNED	CLM1	02/23/10
CHECKED	PAV	05/14/10

CROSS SECTIONS

VERTICAL SCALE: 2.5 0

HORIZONTAL SCALE: 0 5 10

PROJECT ID 09M032

C3.63

© 2010 Foth Infrastructure & Environment, LLC

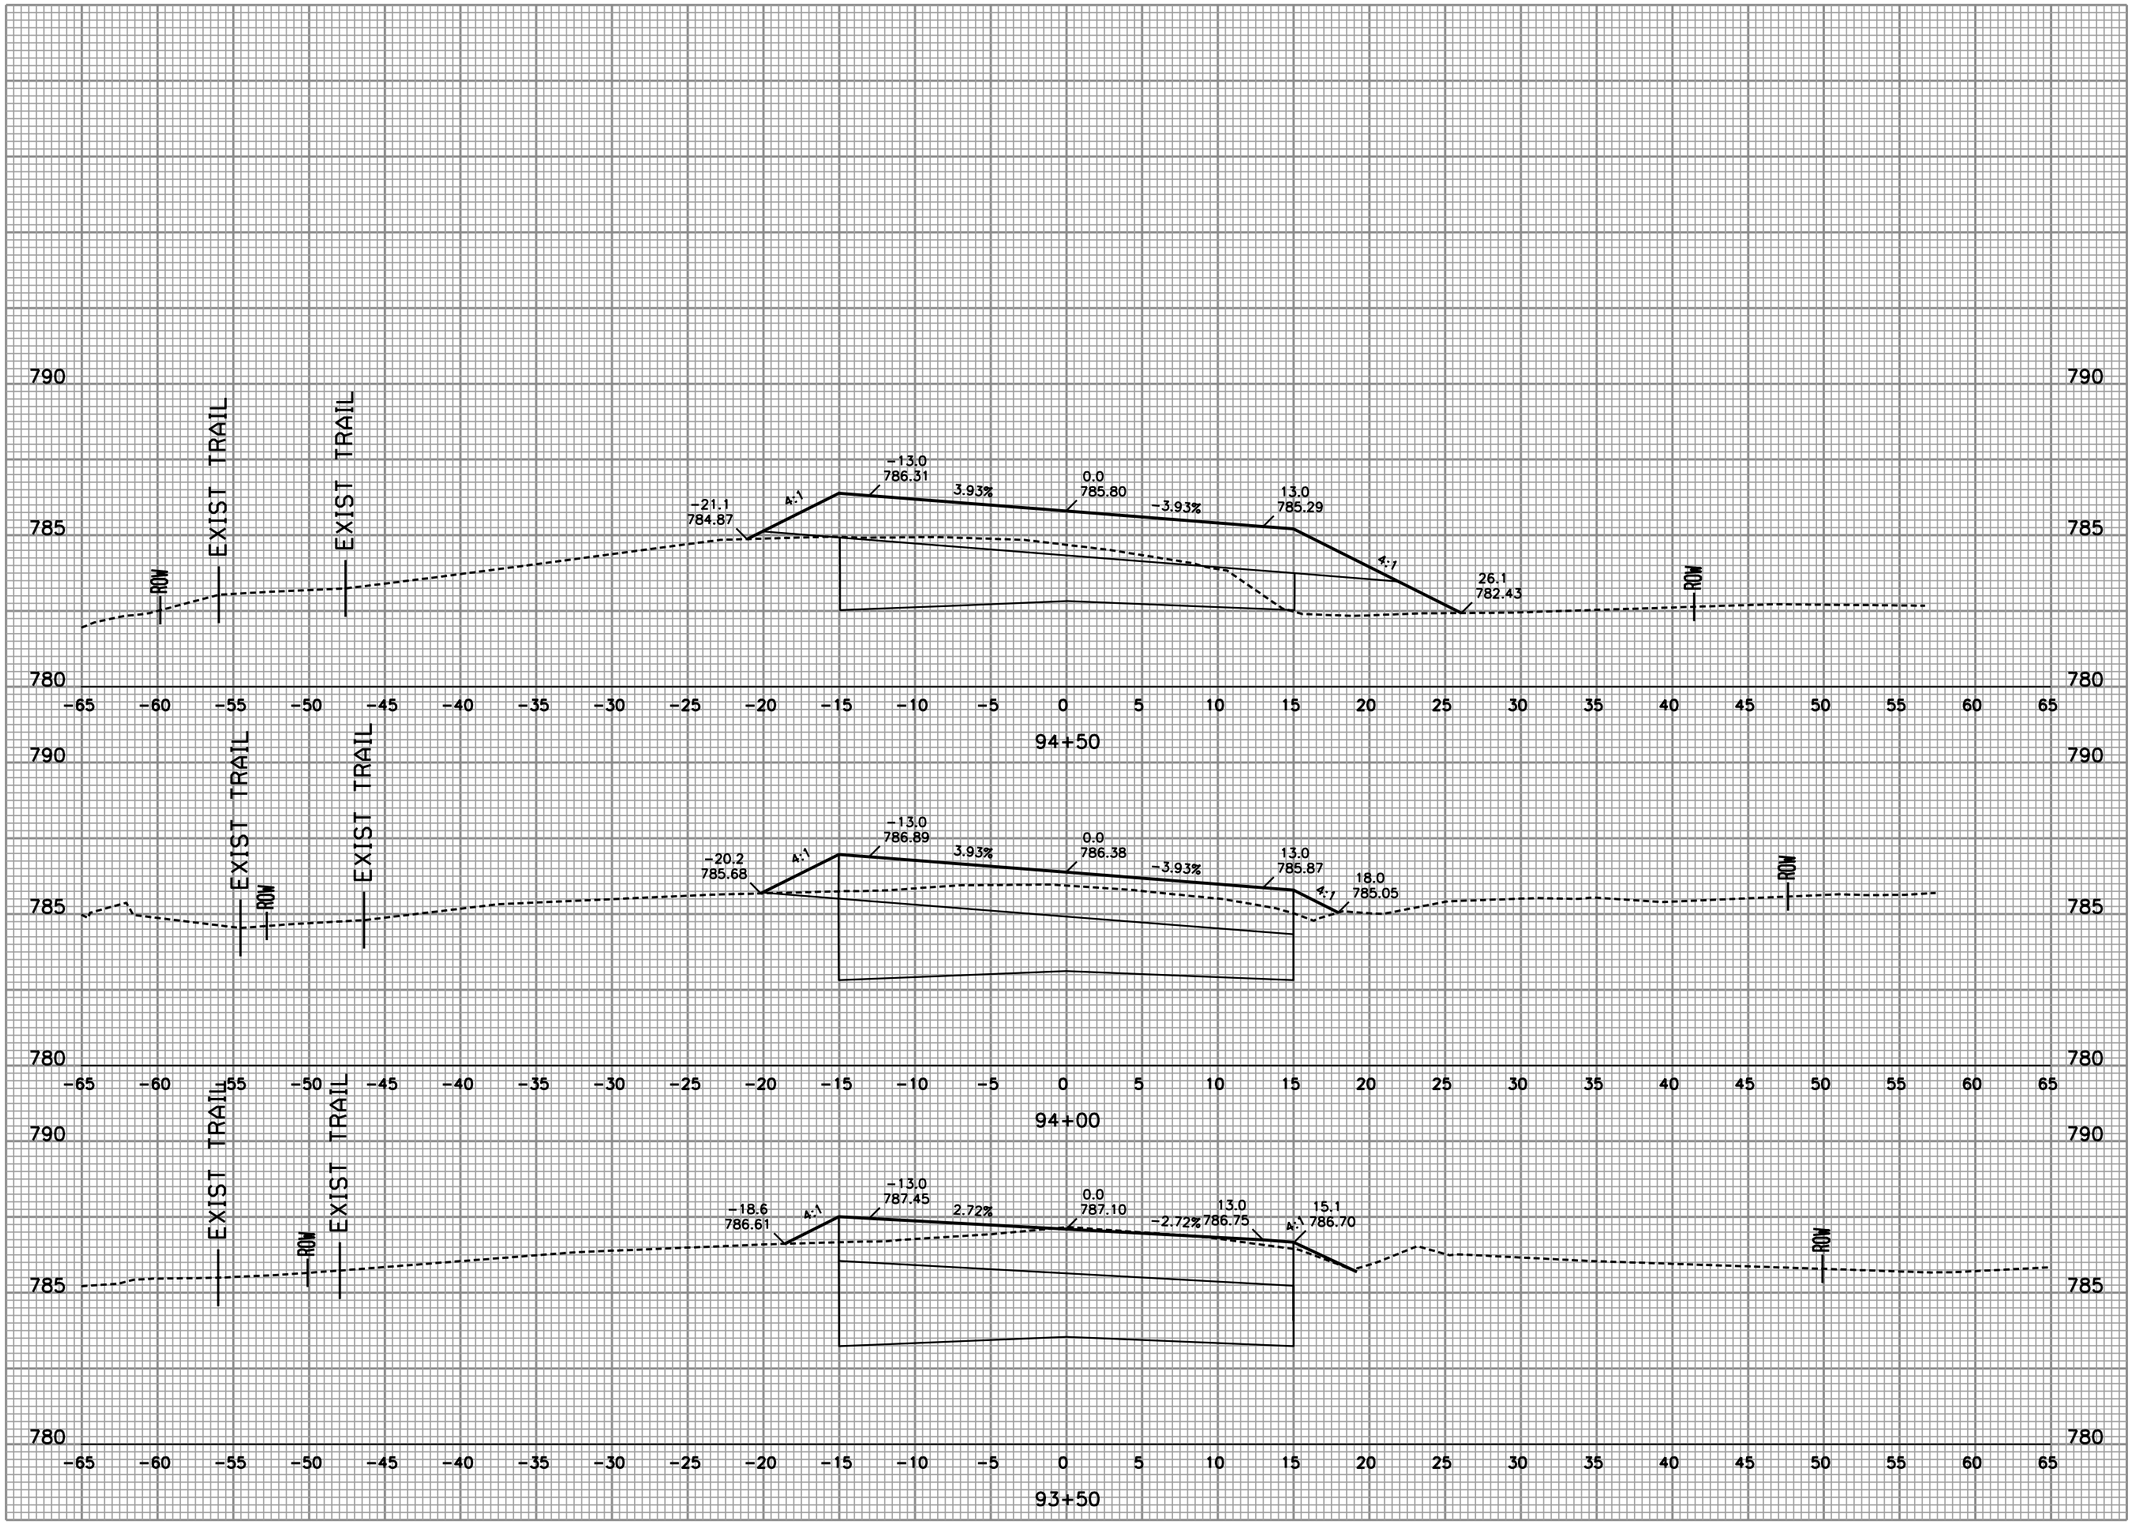

Foth

Foth Infrastructure & Environment, LLC
2514 S. 102nd Street
Suite 278, Lincoln Center II
West Allis, WI 53227
Phone: 414-336-7900 Fax: 414-336-7901

REUSE OF DOCUMENTS
THIS DOCUMENT HAS BEEN DEVELOPED FOR A SPECIFIC APPLICATION AND NOT FOR GENERAL USE. THEREFORE IT MAY NOT BE USED WITHOUT THE WRITTEN APPROVAL OF FOTH INFRASTRUCTURE & ENVIRONMENT, LLC. UNAPPROVED USE IS THE SOLE RESPONSIBILITY OF THE UNAUTHORIZED USER.

DURHAM DRIVE
RECONSTRUCTION
FINAL PLANS
2/17/11
CITY OF MUSKEGO

WAUKESHA COUNTY MUSKEGO, WISCONSIN

NO.	BY	DATE	DESCRIPTION
1			
2			
3			
4			

REVISION / ISSUE

RECORD DRAWING OF COMPLETED CONSTRUCTION BY
RECORD DRAWINGS OF COMPLETED CONSTRUCTION CONFORMING TO CONTRACTOR AND/OR OWNERS RECORDS.
BY ____ DATE ____

DATE OF PREPARATION

	BY	DATE
SURVEYED	TAA	
DRAWN	GTW	02/23/10
DESIGNED	CLM1	02/23/10
CHECKED	PAV	05/14/10

CROSS SECTIONS

VERTICAL SCALE: 0 2.5
HORIZONTAL SCALE: 0 5 10

PROJECT ID 09M032

C3.64

© 2010 Foth Infrastructure & Environment, LLC

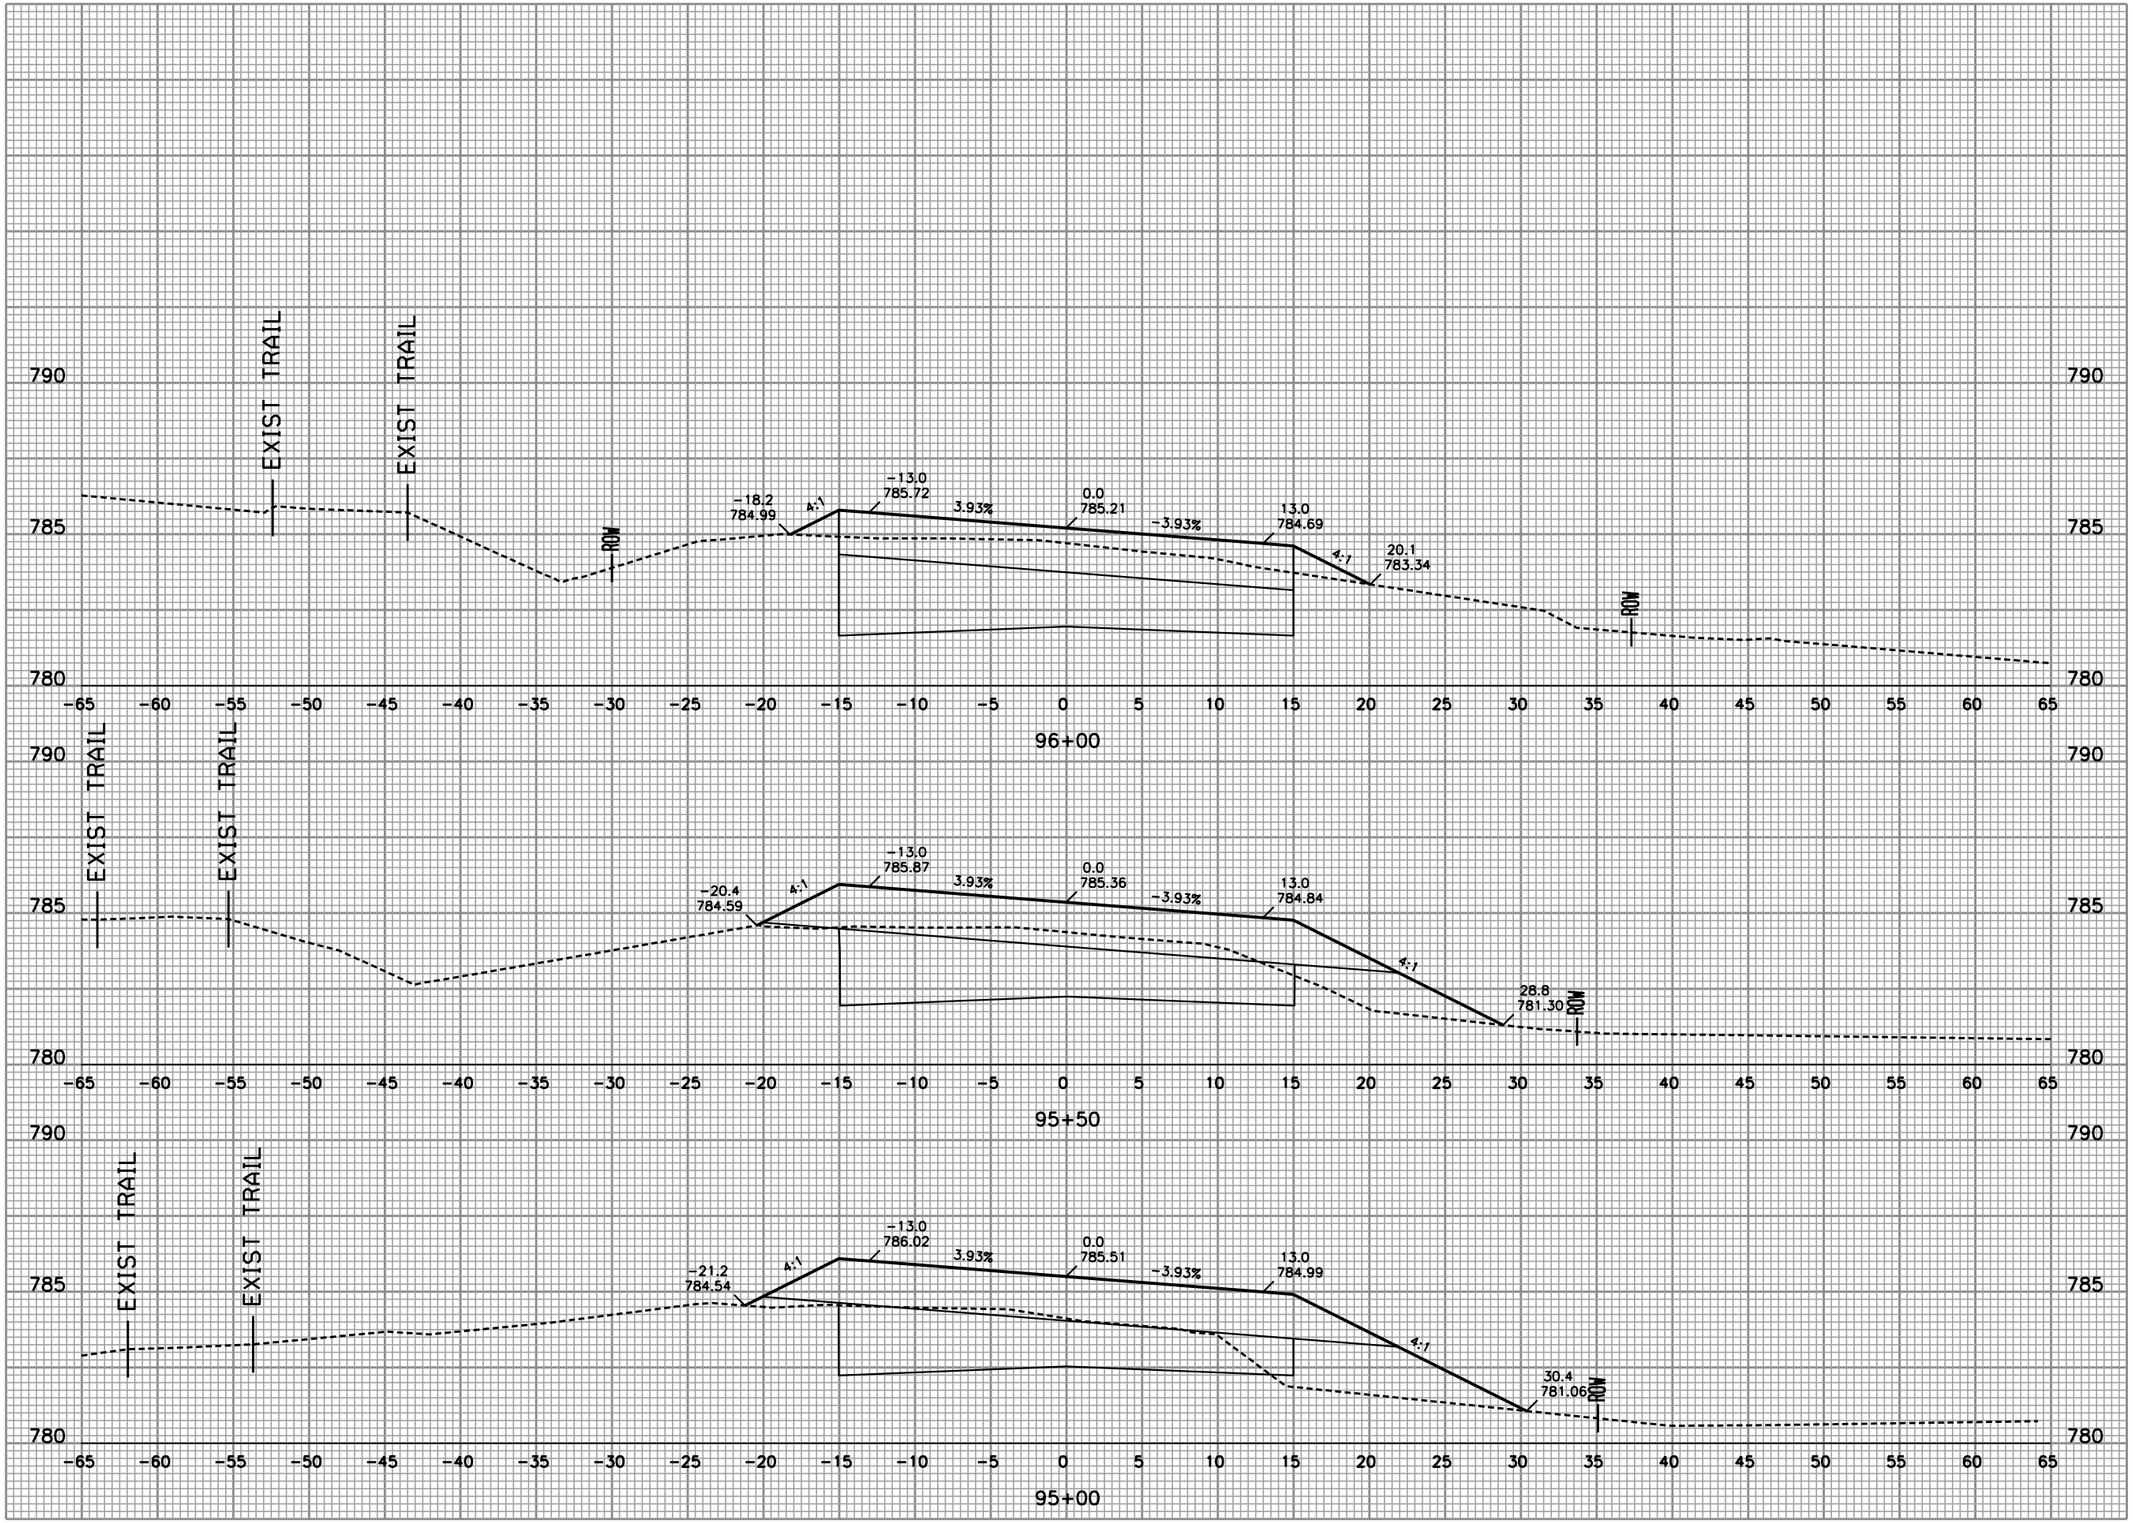

Foth

Foth Infrastructure & Environment, LLC
Suite 278, Lincoln Center II
West Allis, WI 53227
Phone: 414-336-7900 Fax: 414-336-7901

REUSE OF DOCUMENTS
THIS DOCUMENT HAS BEEN DEVELOPED FOR A SPECIFIC APPLICATION AND NOT FOR GENERAL USE. THEREFORE IT MAY NOT BE USED WITHOUT THE WRITTEN APPROVAL OF FOTH INFRASTRUCTURE AND ENVIRONMENT, LLC. UNAPPROVED USE IS THE SOLE RESPONSIBILITY OF THE UNAUTHORIZED USER.

DURHAM DRIVE
RECONSTRUCTION
FINAL PLANS
2/17/11

CITY OF MUSKEGO

WAUKESHA COUNTY MUSKEGO, WISCONSIN

REVISION / ISSUE			
NO.	BY	DATE	DESCRIPTION
1			
2			
3			
4			

RECORD DRAWING OF COMPLETED CONSTRUCTION BY

RECORD DRAWINGS OF COMPLETED CONSTRUCTION CONFORMING TO CONTRACTOR AND/OR OWNERS RECORDS.

BY_____ DATE_____

DATE OF PREPARATION

	BY	DATE
SURVEYED	TAA	
DRAWN	GTW	02/23/10
DESIGNED	CLM1	02/23/10
CHECKED	PAV	05/14/10

CROSS SECTIONS

VERTICAL SCALE: 2.5 0

HORIZONTAL SCALE: 0 5 10

PROJECT ID 09M032

C3.65

© 2010 Foth Infrastructure & Environment, LLC

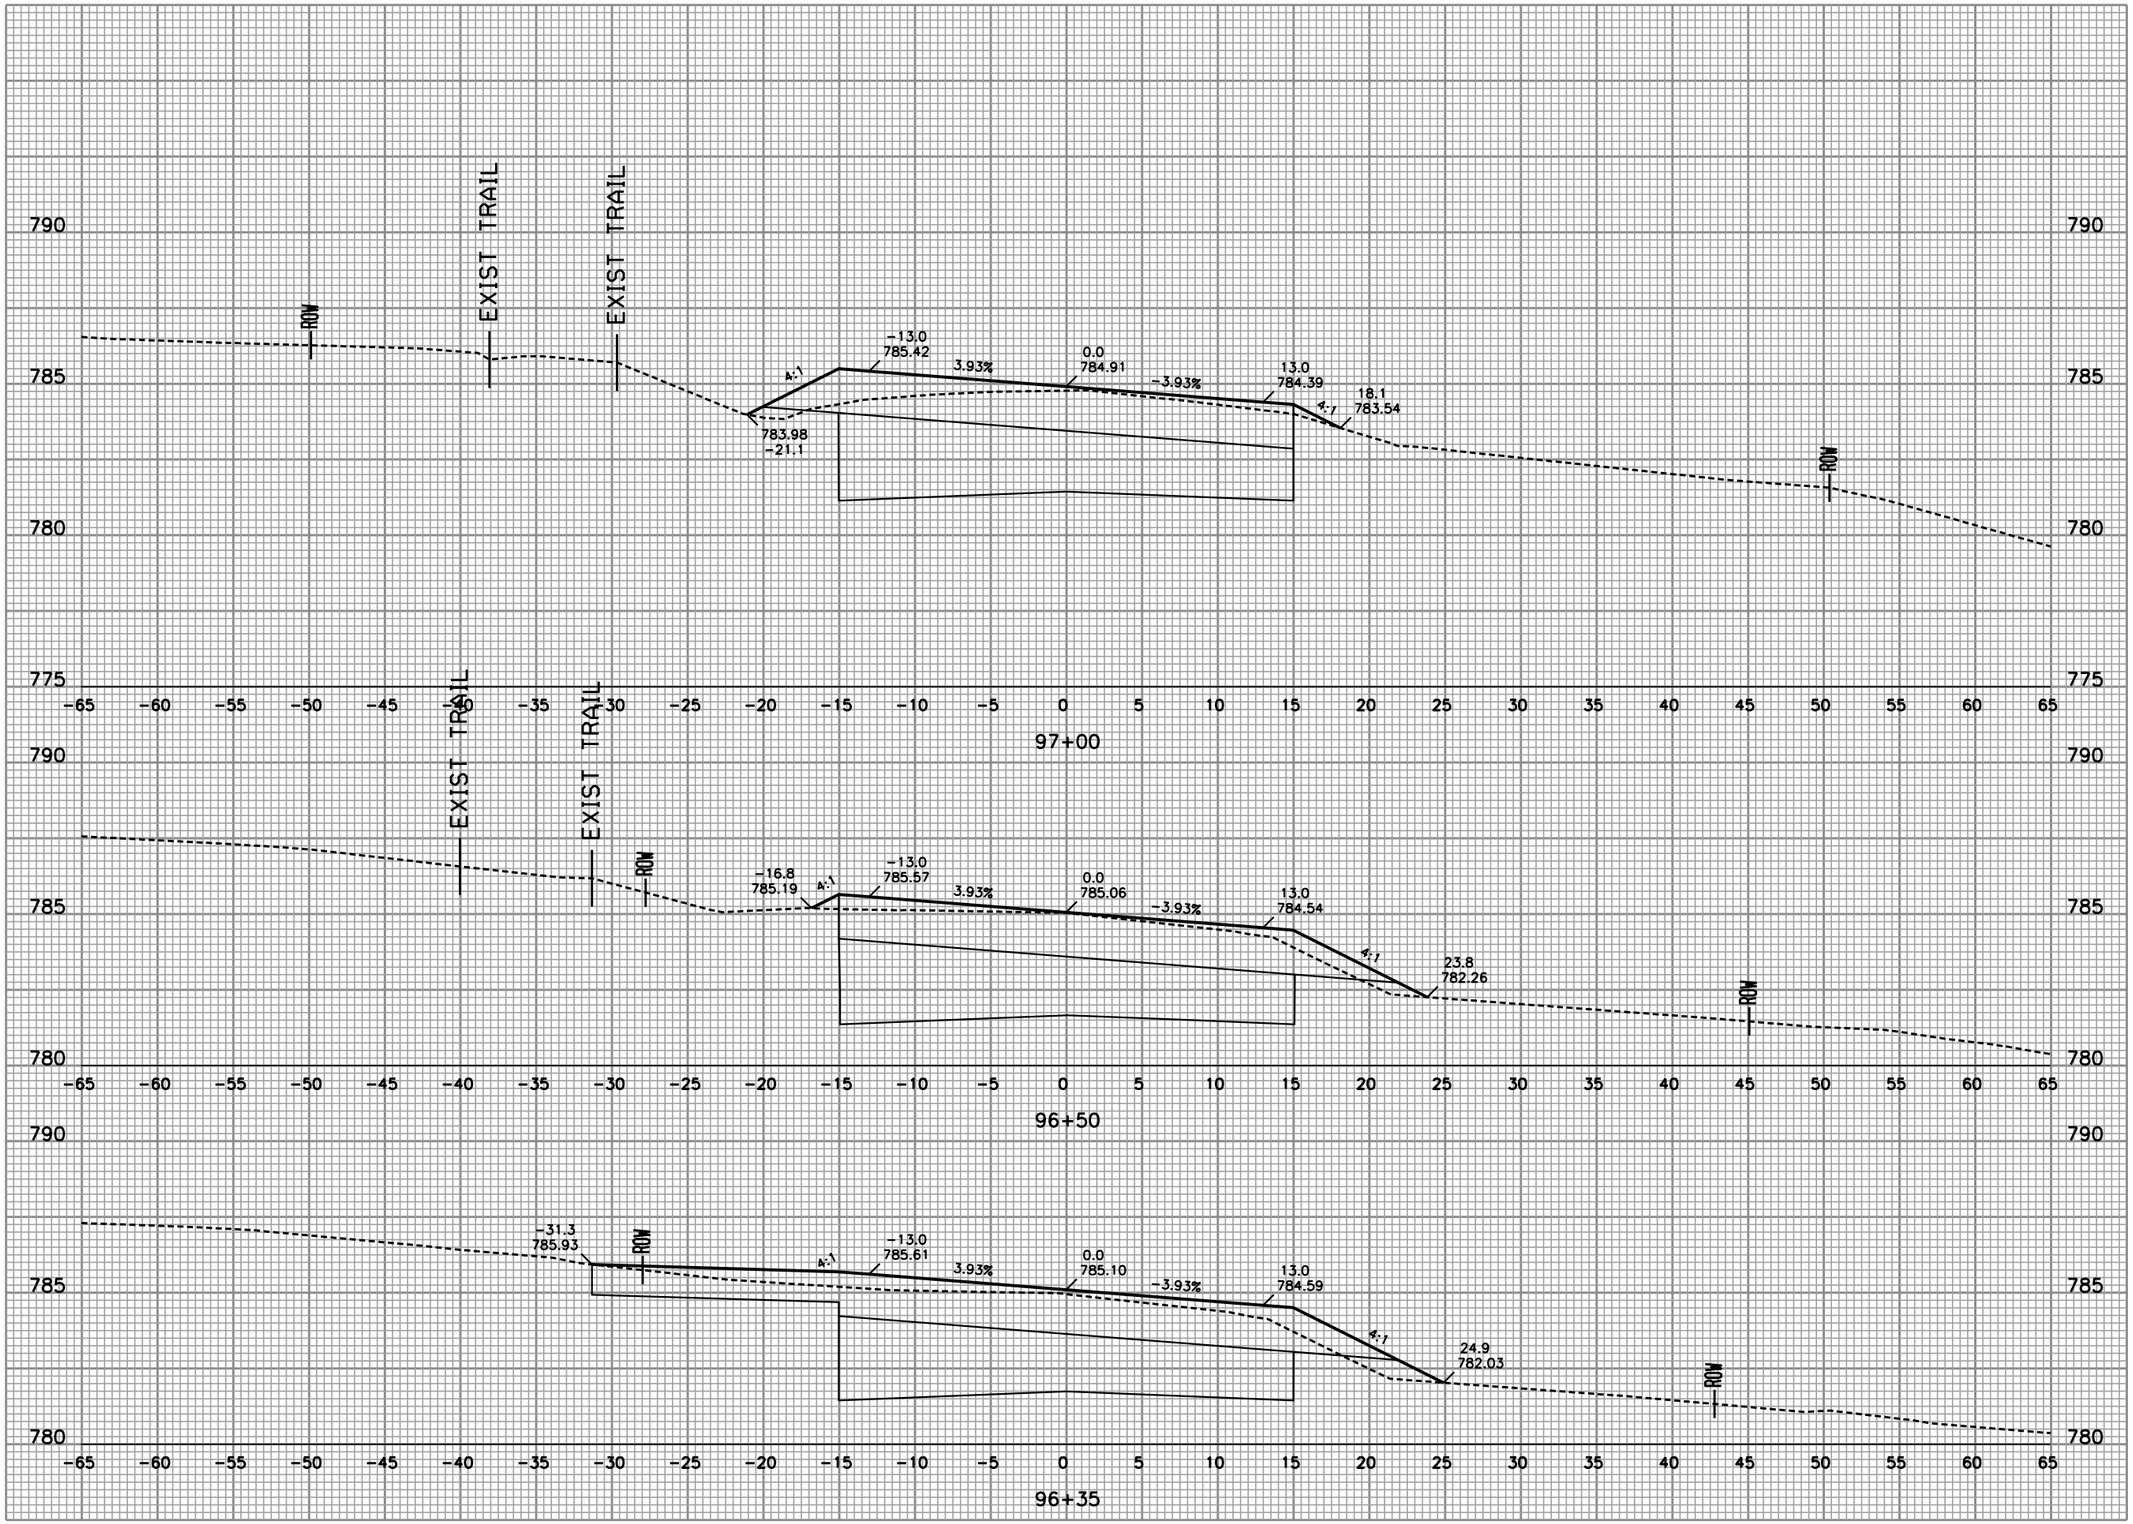

Foth

Foth Infrastructure & Environment, LLC
2514 S. 102nd Street
Suite 278, Lincoln Center II
West Allis, WI 53227
Phone: 414-336-7900 Fax: 414-336-7901

REUSE OF DOCUMENTS
THIS DOCUMENT HAS BEEN DEVELOPED FOR A SPECIFIC APPLICATION AND NOT FOR GENERAL USE. THEREFORE IT MAY NOT BE USED WITHOUT THE WRITTEN APPROVAL OF FOTH INFRASTRUCTURE & ENVIRONMENT, LLC. UNAPPROVED USE IS THE SOLE RESPONSIBILITY OF THE UNAUTHORIZED USER.

DURHAM DRIVE
RECONSTRUCTION
FINAL PLANS
2/17/11
CITY OF MUSKEGO

WAUKESHA COUNTY MUSKEGO, WISCONSIN

NO.	BY	DATE	REVISION / ISSUE DESCRIPTION
1			
2			
3			
4			

RECORD DRAWING OF COMPLETED CONSTRUCTION BY

RECORD DRAWINGS OF COMPLETED CONSTRUCTION CONFORMING TO CONTRACTOR AND/OR OWNERS RECORDS.

BY: _____ DATE _____

DATE OF PREPARATION

	BY	DATE
SURVEYED	TAA	
DRAWN	GTW	02/23/10
DESIGNED	CLM1	02/23/10
CHECKED	PAV	05/14/10

CROSS SECTIONS

VERTICAL SCALE: 2.5 0

HORIZONTAL SCALE: 0 5 10

PROJECT ID 09M032

C3.66

© 2010 Foth Infrastructure & Environment, LLC

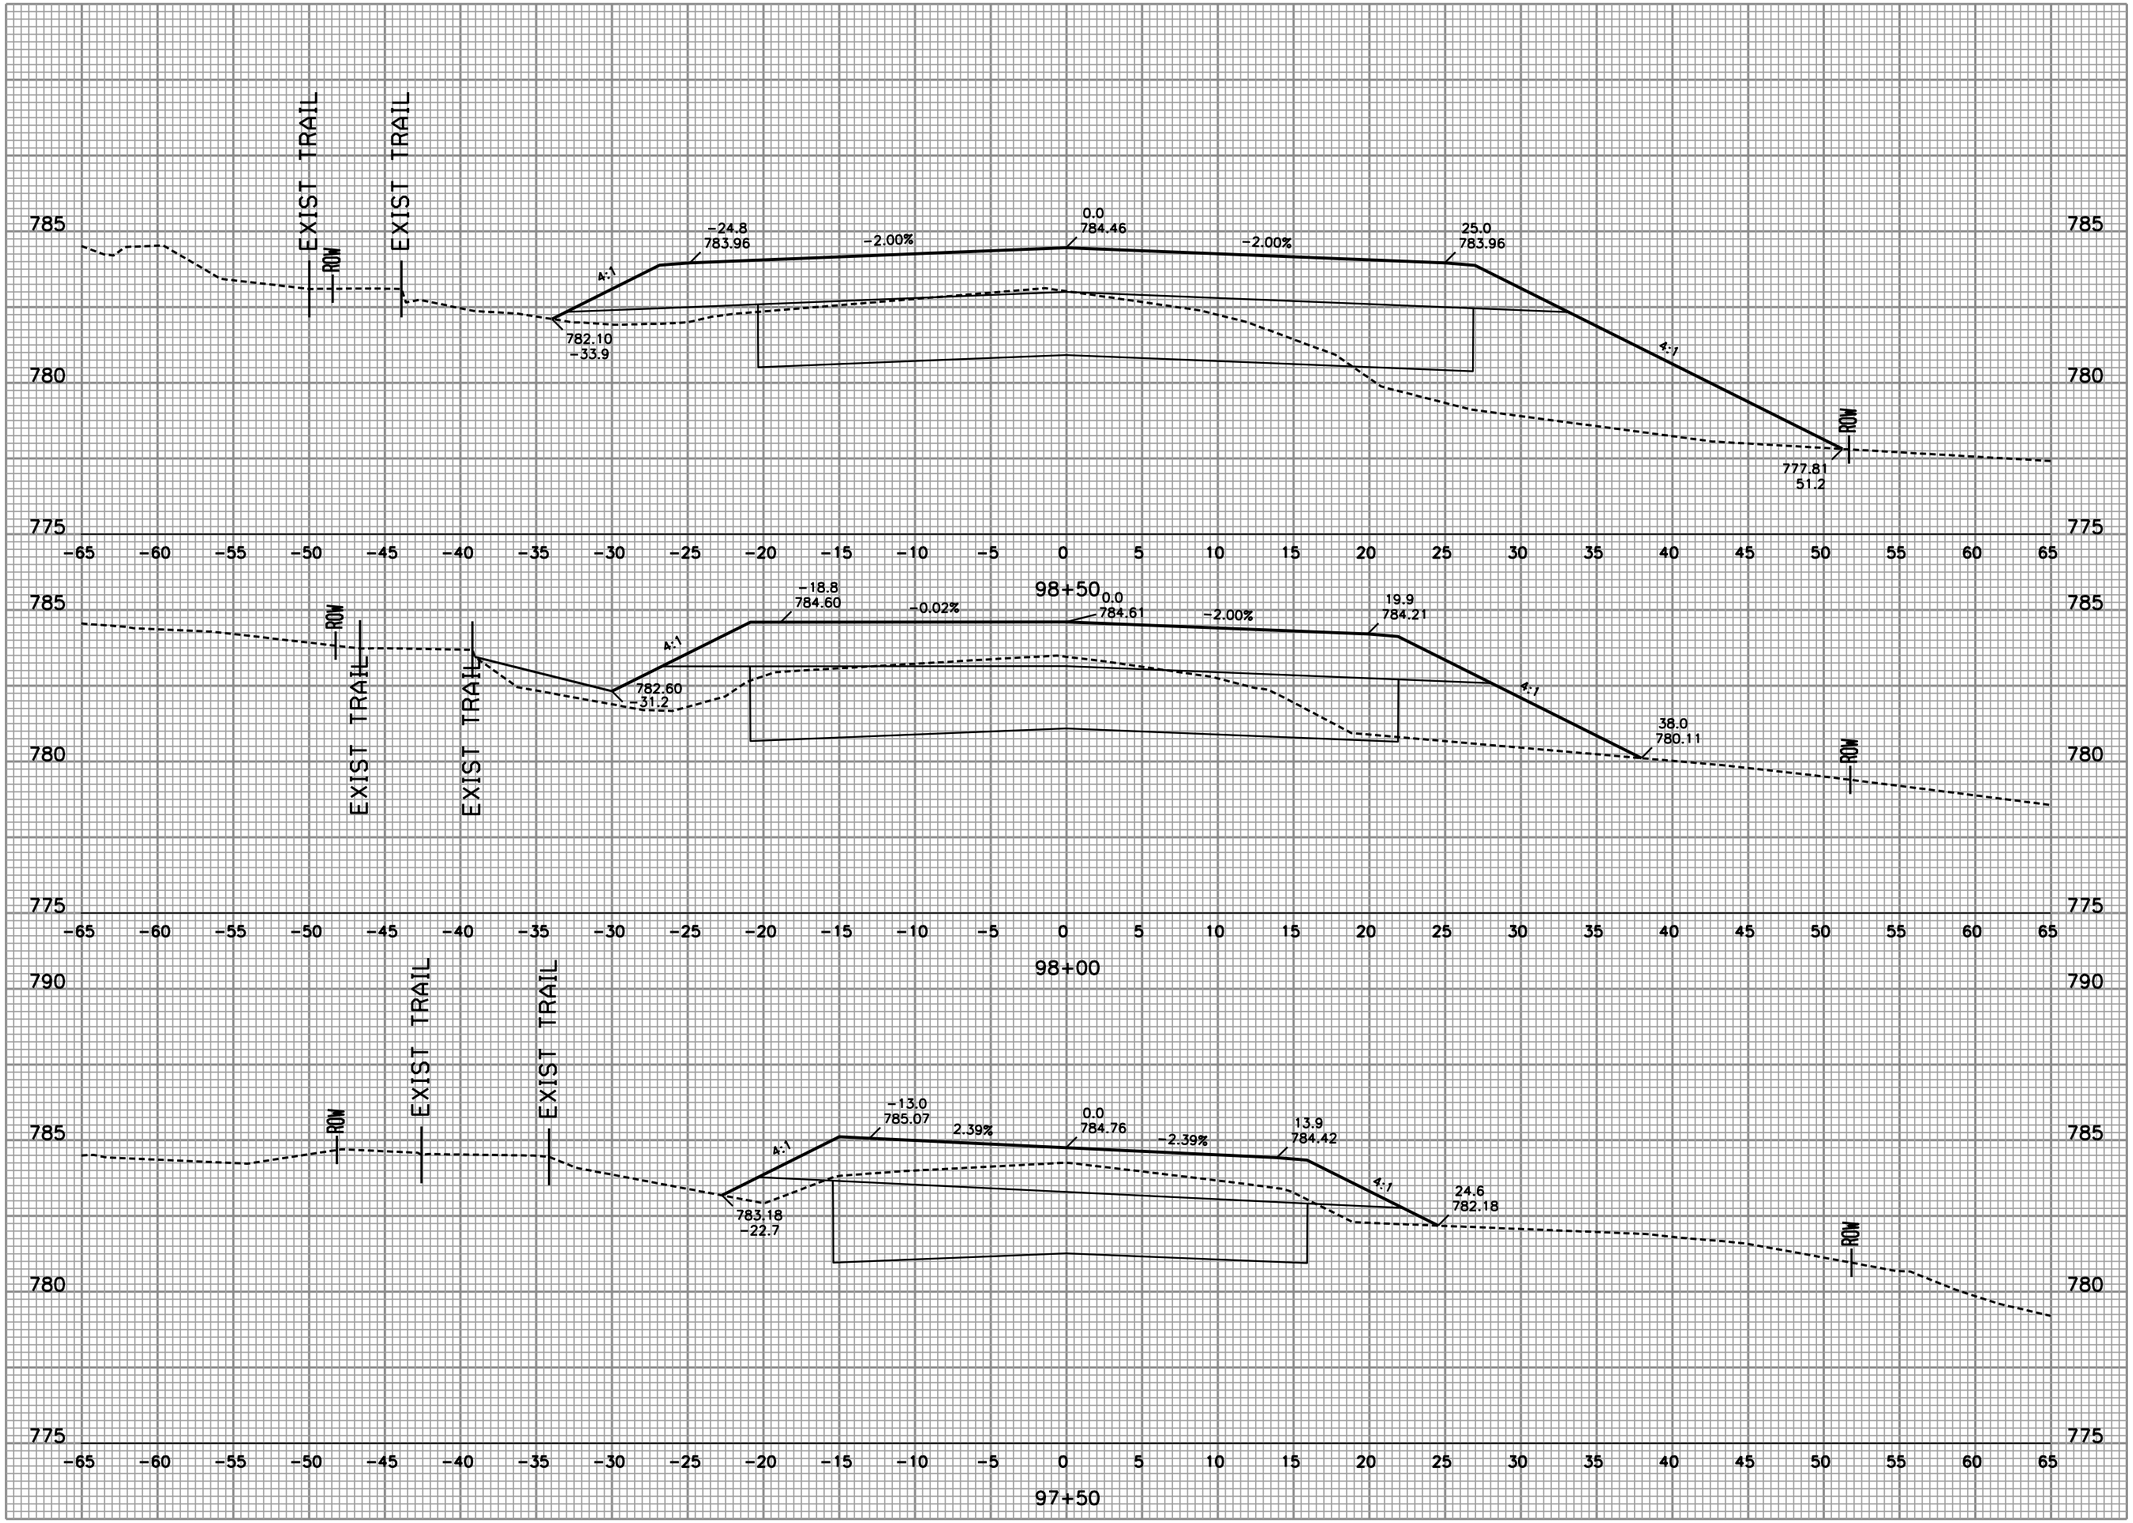

Foth

Foth Infrastructure & Environment, LLC
Suite 278, Lincoln Center II
West Allis, WI 53227
Phone: 414-336-7900 Fax: 414-336-7901

REUSE OF DOCUMENTS
THIS DOCUMENT HAS BEEN DEVELOPED FOR A SPECIFIC APPLICATION AND NOT FOR GENERAL USE. THEREFORE IT MAY NOT BE USED WITHOUT THE WRITTEN APPROVAL OF FOTH INFRASTRUCTURE & ENVIRONMENT, LLC. UNAPPROVED USE IS THE SOLE RESPONSIBILITY OF THE UNAUTHORIZED USER.

DURHAM DRIVE
RECONSTRUCTION
FINAL PLANS
2/17/11
CITY OF MUSKEGO

WAUKESHA COUNTY MUSKEGO, WISCONSIN

REVISION / ISSUE			
NO.	BY	DATE	DESCRIPTION
1			
2			
3			
4			

RECORD DRAWING OF COMPLETED CONSTRUCTION BY

RECORD DRAWINGS OF COMPLETED CONSTRUCTION CONFORMING TO CONTRACTOR AND/OR OWNERS RECORDS.

BY _____ DATE _____

DATE OF PREPARATION

	BY	DATE
SURVEYED	TAA	
DRAWN	GTW	02/23/10
DESIGNED	CLM1	02/23/10
CHECKED	PAV	05/14/10

CROSS SECTIONS

VERTICAL SCALE: 2.5

HORIZONTAL SCALE: 0 5 10

PROJECT ID 09M032

C3.67

© 2010 Foth Infrastructure & Environment, LLC

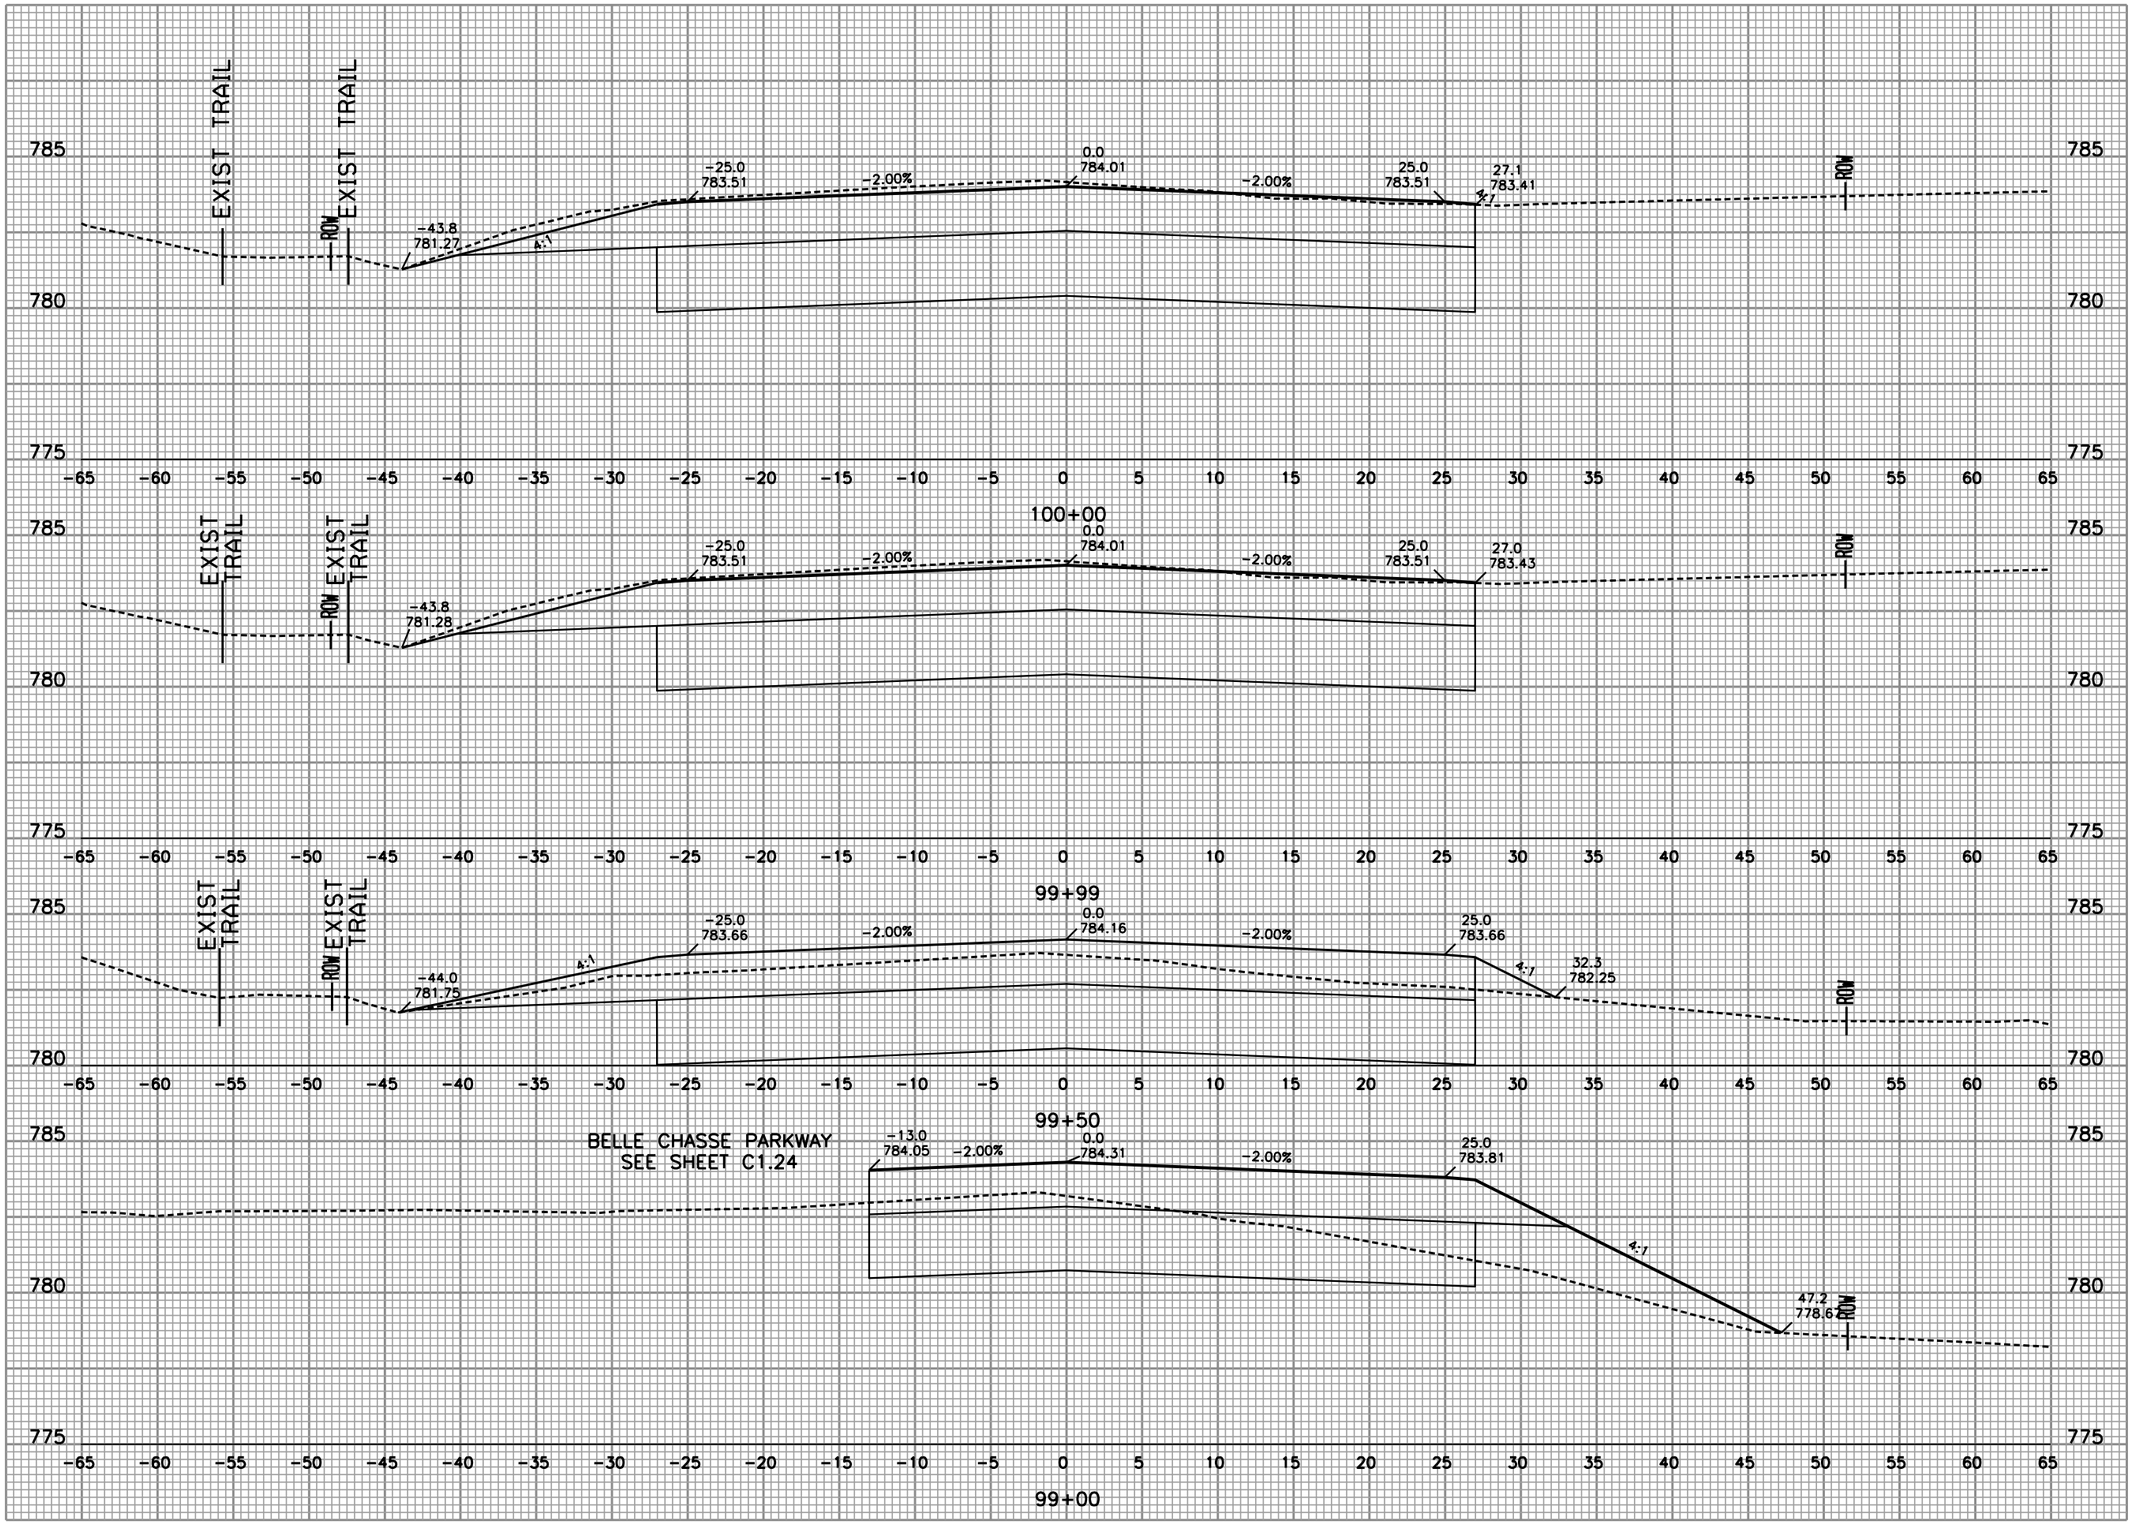

Foth
Foth Infrastructure & Environment, LLC
Grand Avenue Office
2514 S. 102nd Street
Suite 278, Lincoln Center II
West Allis, WI 53227
Phone: 414-336-7900 Fax: 414-336-7901

REUSE OF DOCUMENTS
THIS DOCUMENT HAS BEEN DEVELOPED FOR A SPECIFIC APPLICATION AND NOT FOR GENERAL USE. THEREFORE IT MAY NOT BE USED WITHOUT THE WRITTEN APPROVAL OF FOTH INFRASTRUCTURE & ENVIRONMENT, LLC. UNAPPROVED USE IS THE SOLE RESPONSIBILITY OF THE UNAUTHORIZED USER.

DURHAM DRIVE
RECONSTRUCTION
FINAL PLANS
2/17/11
CITY OF MUSKEGO

WAUKESHA COUNTY MUSKEGO, WISCONSIN

REVISION / ISSUE			
NO.	BY	DATE	DESCRIPTION
1			
2			
3			
4			

RECORD DRAWING OF COMPLETED CONSTRUCTION BY

RECORD DRAWINGS OF COMPLETED CONSTRUCTION CONFORMING TO CONTRACTOR AND/OR OWNERS RECORDS.

BY _____ DATE _____

DATE OF PREPARATION

	BY	DATE
SURVEYED	TAA	
DRAWN	GTW	02/23/10
DESIGNED	CLM1	02/23/10
CHECKED	PAV	05/14/10

CROSS SECTIONS

VERTICAL SCALE: 0 2.5

HORIZONTAL SCALE: 0 5 10

PROJECT ID 09M032

C3.68

© 2010 Foth Infrastructure & Environment, LLC

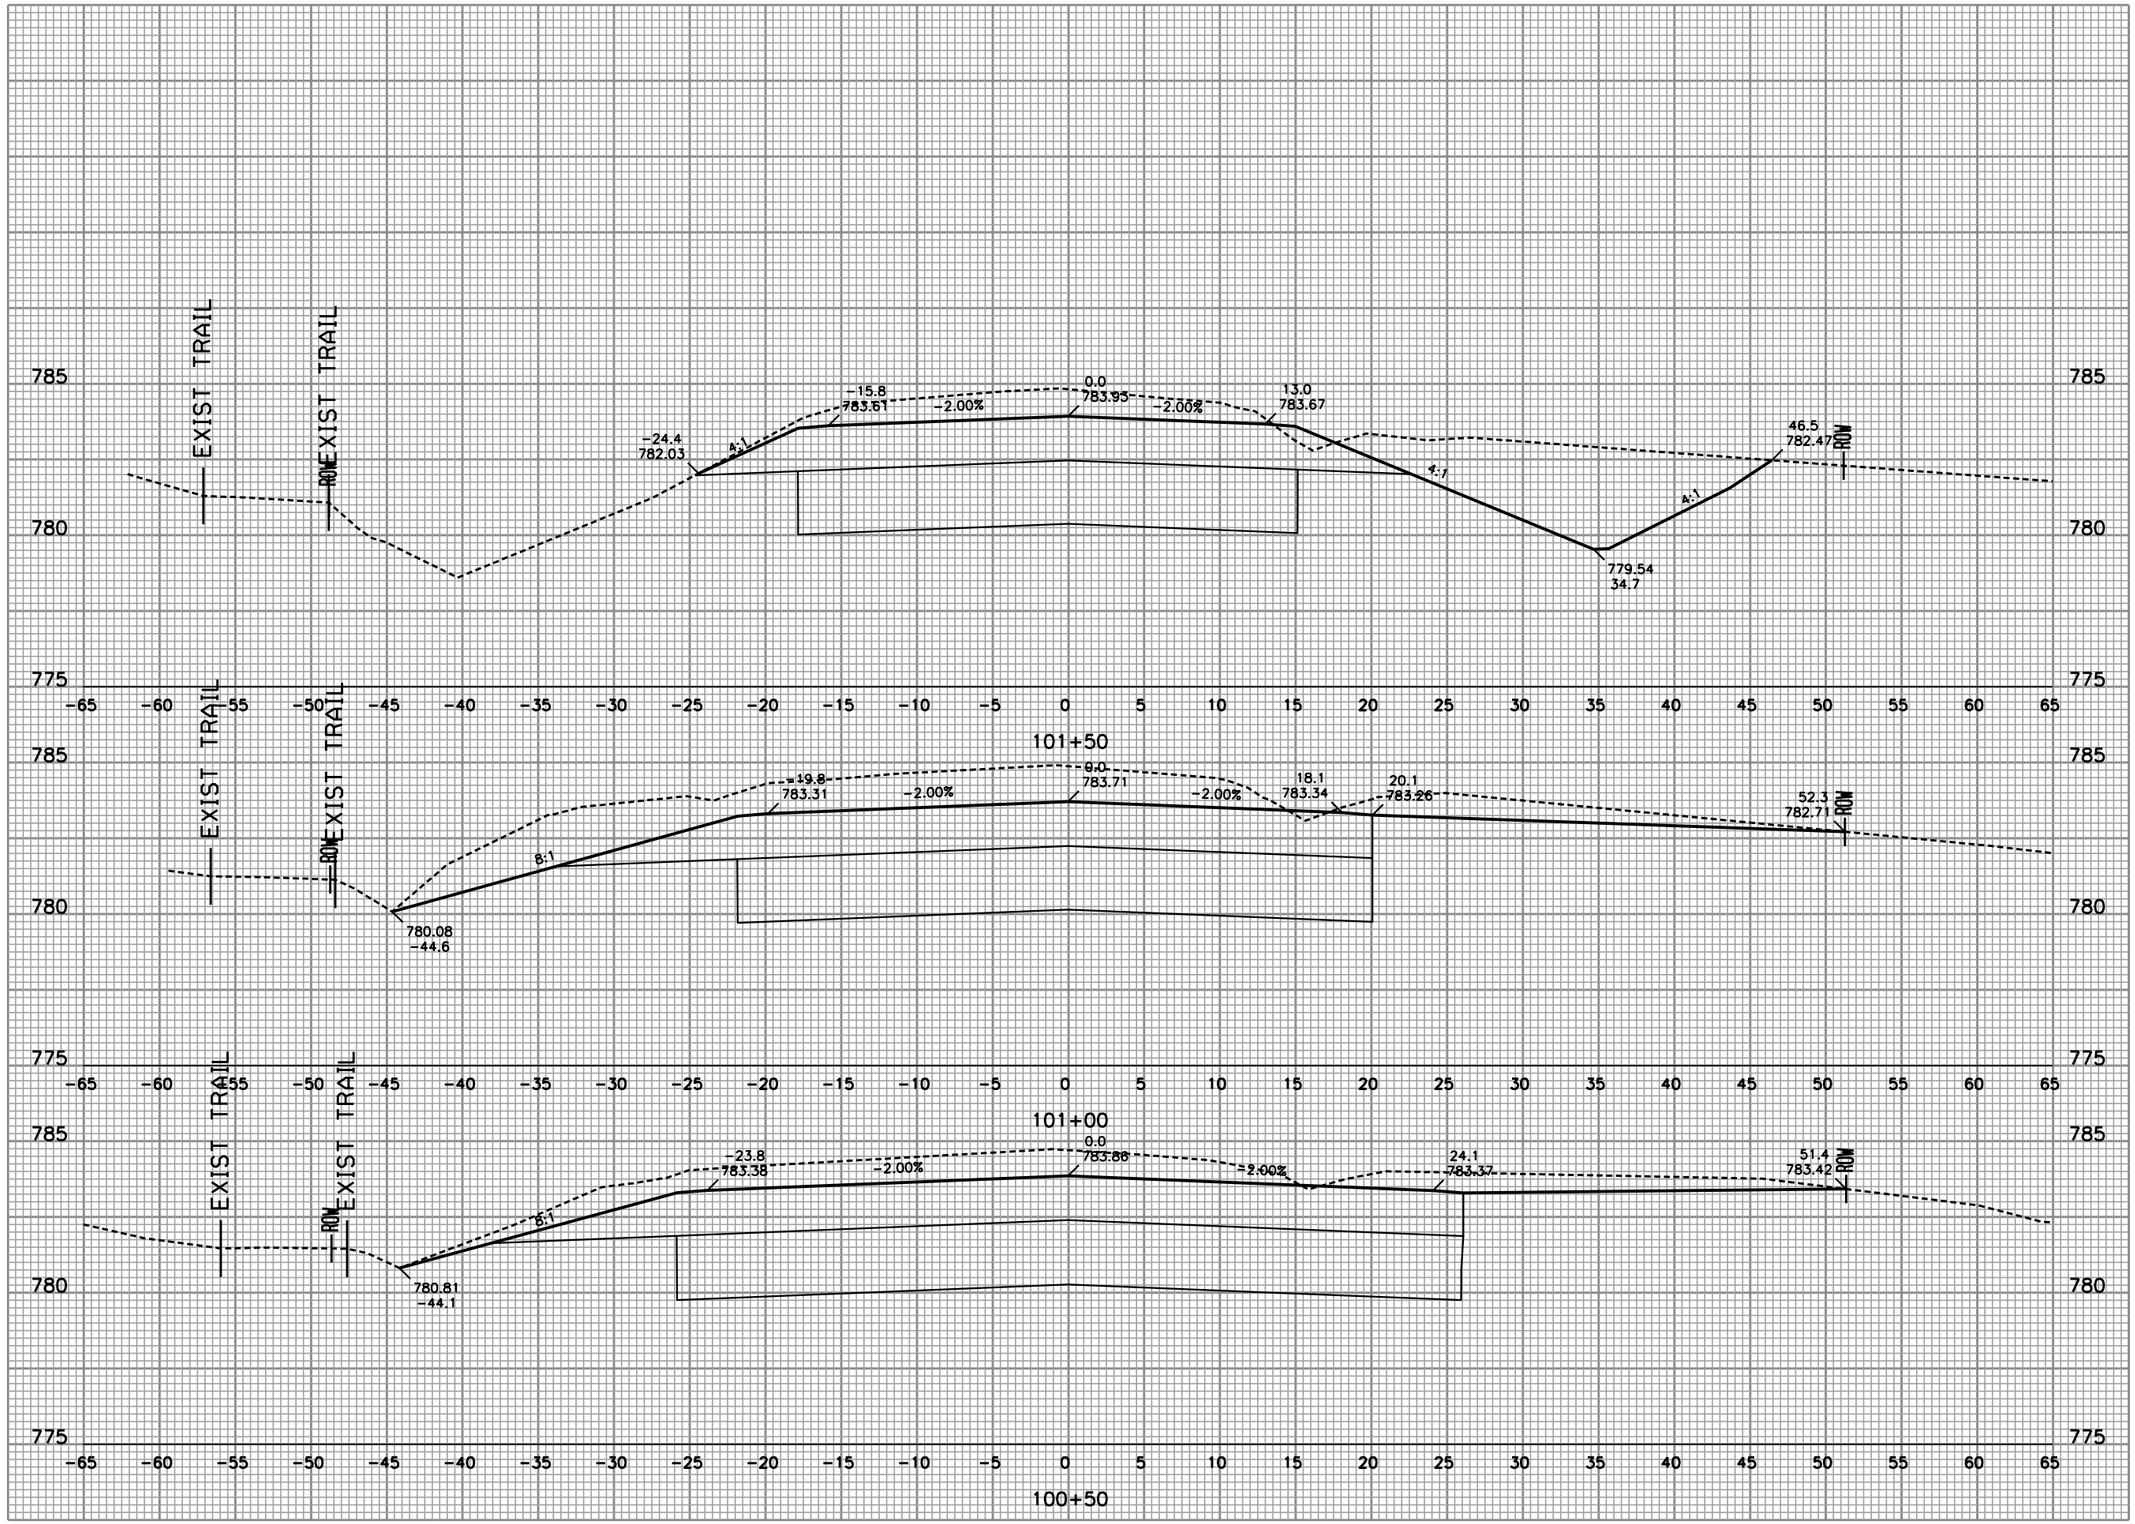

Foth

Foth Infrastructure & Environment, LLC
Corporate Headquarters
2514 S. 102nd Street
Suite 278, Lincoln Center II
West Allis, WI 53227
Phone: 414-336-7900 Fax: 414-336-7901

REUSE OF DOCUMENTS

THIS DOCUMENT HAS BEEN DEVELOPED FOR A SPECIFIC APPLICATION AND NOT FOR GENERAL USE. THEREFORE IT MAY NOT BE USED WITHOUT THE WRITTEN APPROVAL OF FOTH INFRASTRUCTURE AND ENVIRONMENT, LLC. UNAPPROVED USE IS THE SOLE RESPONSIBILITY OF THE UNAUTHORIZED USER.

DURHAM DRIVE
RECONSTRUCTION
FINAL PLANS
2/17/11

CITY OF MUSKEGO

MUSKEGO, WISCONSIN

WAUKESHA COUNTY

REVISION / ISSUE		
NO.	BY	DATE	DESCRIPTION
△			
△			
△			
△			

RECORD DRAWING OF COMPLETED CONSTRUCTION BY

RECORD DRAWINGS OF COMPLETED CONSTRUCTION CONFORMING TO CONTRACTOR AND/OR OWNERS RECORDS.

BY _____ DATE _____

DATE OF PREPARATION

	BY	DATE
SURVEYED	TAA	
DRAWN	GTW	02/23/10
DESIGNED	CLM1	02/23/10
CHECKED	PAV	05/14/10

CROSS SECTIONS

VERTICAL SCALE: 2.5 0

HORIZONTAL SCALE: 0 5 10

PROJECT ID 09M032

C3.69

© 2010 Foth Infrastructure & Environment, LLC

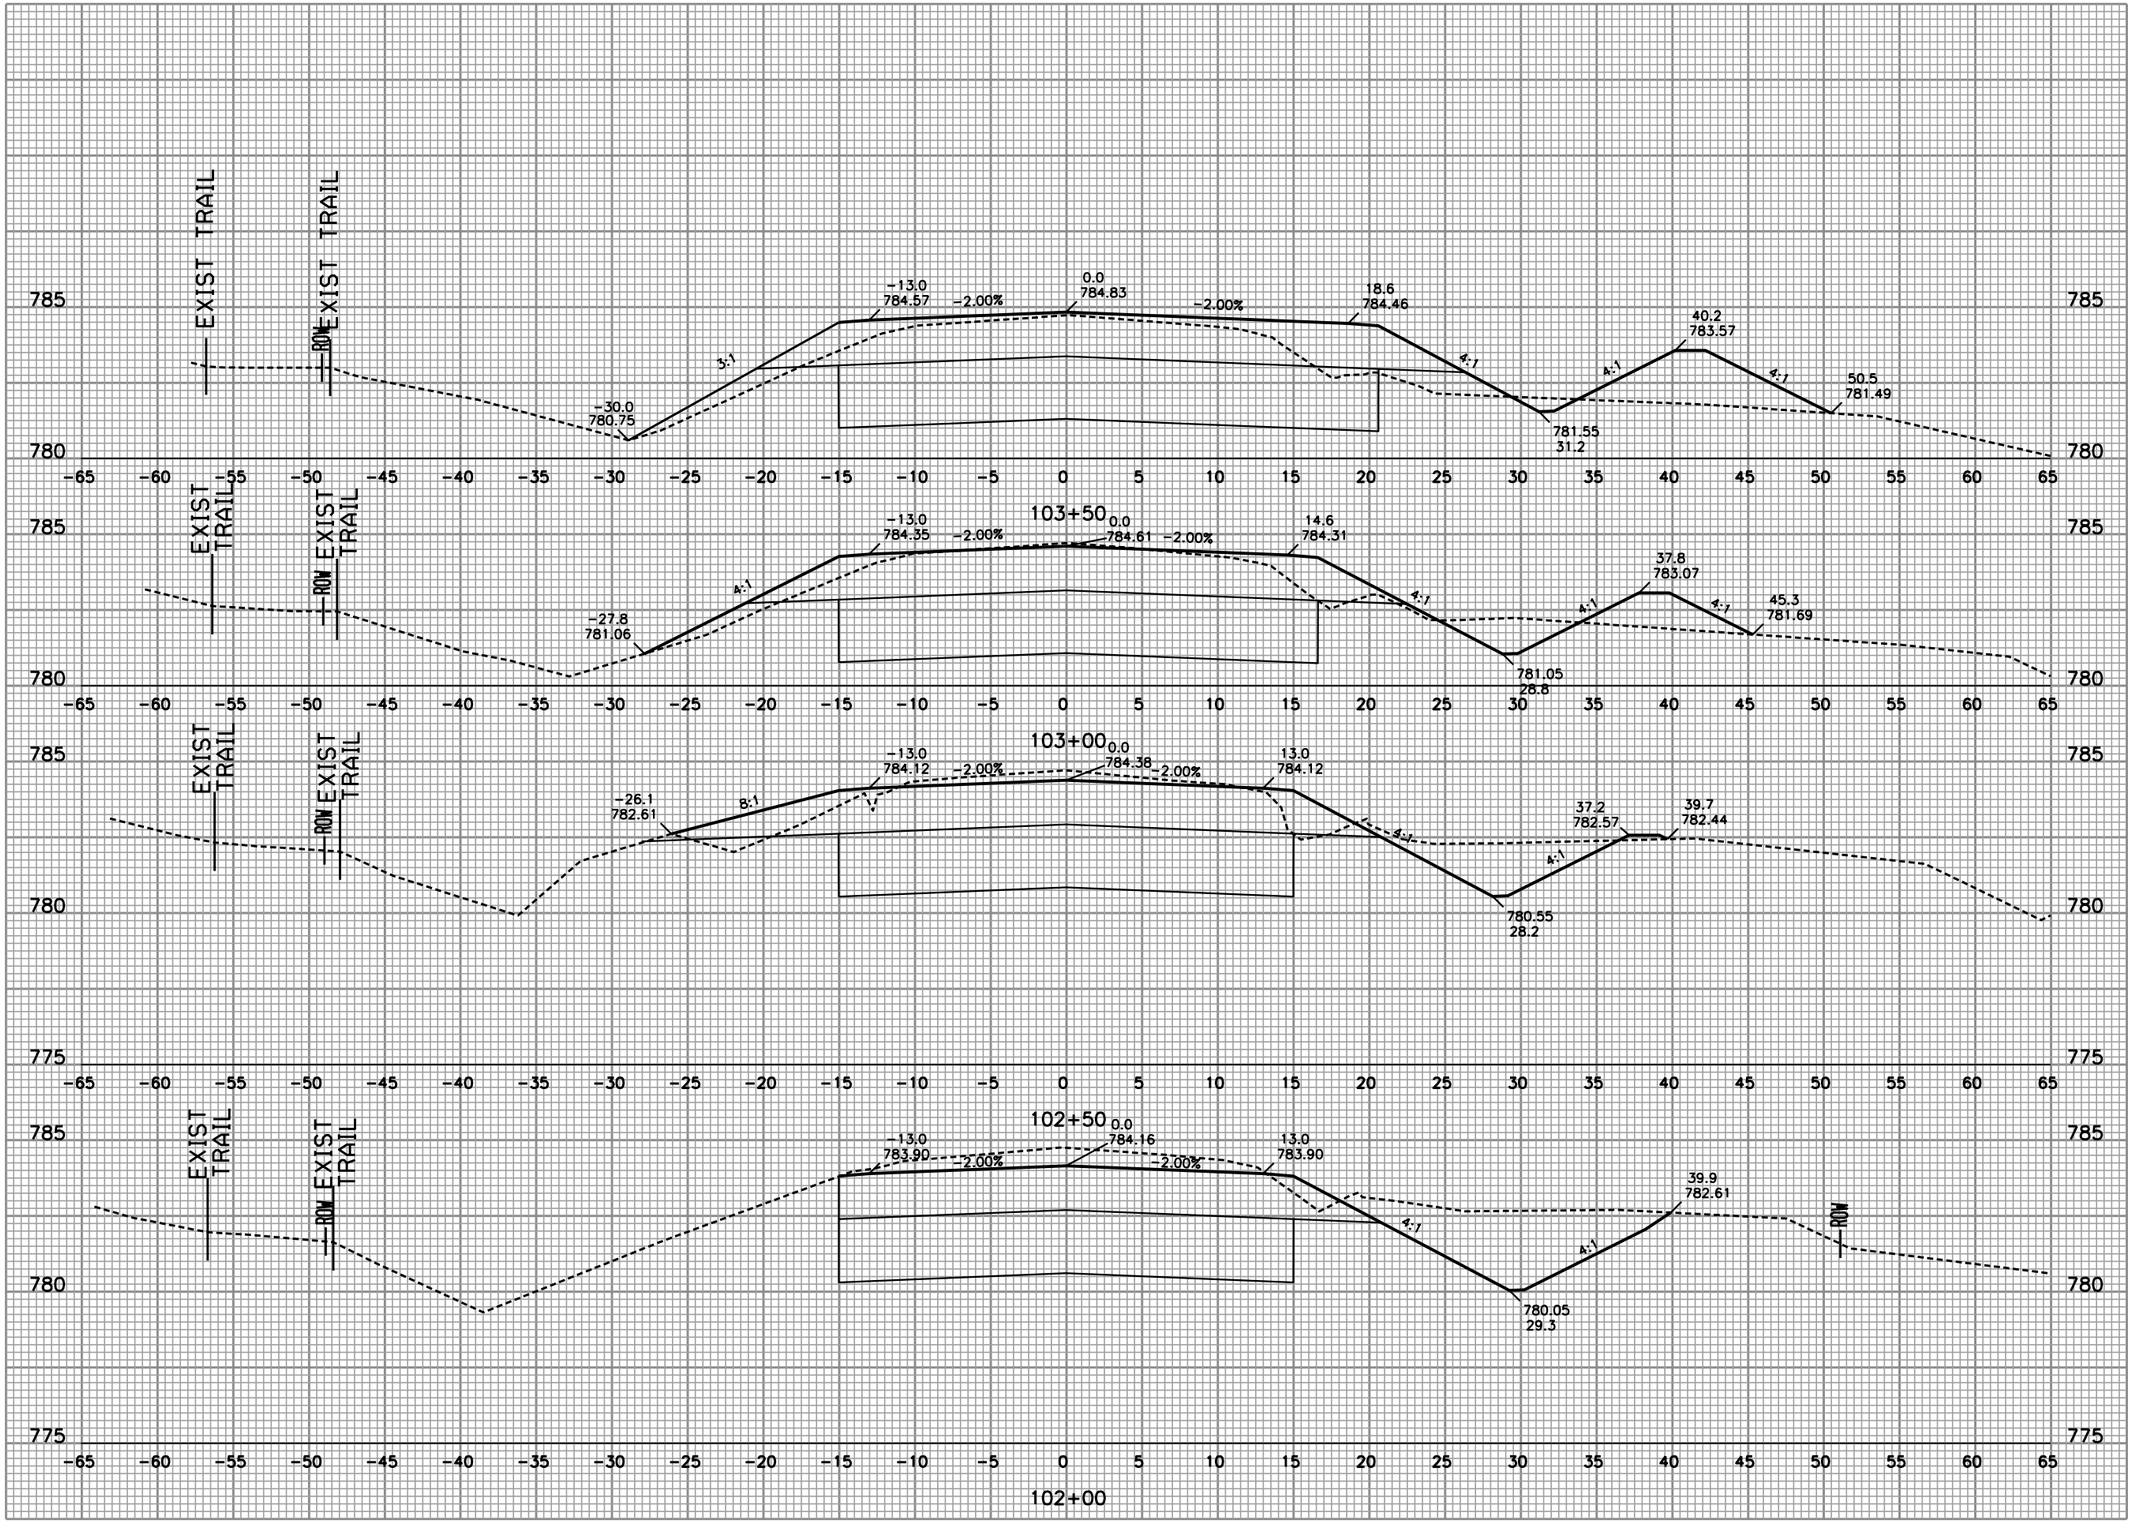

Foth
Foth Infrastructure & Environment, LLC
Suite 278, Lincoln Center II
West Allis, WI 53227
Phone: 414-336-7900 Fax: 414-336-7901

REUSE OF DOCUMENTS
THIS DOCUMENT HAS BEEN DEVELOPED FOR A SPECIFIC APPLICATION AND NOT FOR GENERAL USE. THEREFORE IT MAY NOT BE USED WITHOUT THE WRITTEN APPROVAL OF FOTH INFRASTRUCTURE AND ENVIRONMENT, LLC. UNAPPROVED USE IS THE SOLE RESPONSIBILITY OF THE UNAUTHORIZED USER.

DURHAM DRIVE
RECONSTRUCTION
FINAL PLANS
2/17/11
CITY OF MUSKEGO

MUSKEGO, WISCONSIN
WAUKESHA COUNTY

NO.	BY	DATE	DESCRIPTION
1			
2			
3			
4			

REVISION / ISSUE

RECORD DRAWING OF COMPLETED CONSTRUCTION BY
RECORD DRAWINGS OF COMPLETED CONSTRUCTION CONFORMING TO CONTRACTOR AND/OR OWNERS RECORDS.
BY _____ DATE _____

DATE OF PREPARATION

	BY	DATE
SURVEYED	TAA	
DRAWN	GTW	02/23/10
DESIGNED	CLM1	02/23/10
CHECKED	PAV	05/14/10

CROSS SECTIONS

VERTICAL SCALE: 2.5 0
HORIZONTAL SCALE: 0 5 10

PROJECT ID 09M032

C3.70

© 2010 Foth Infrastructure & Environment, LLC

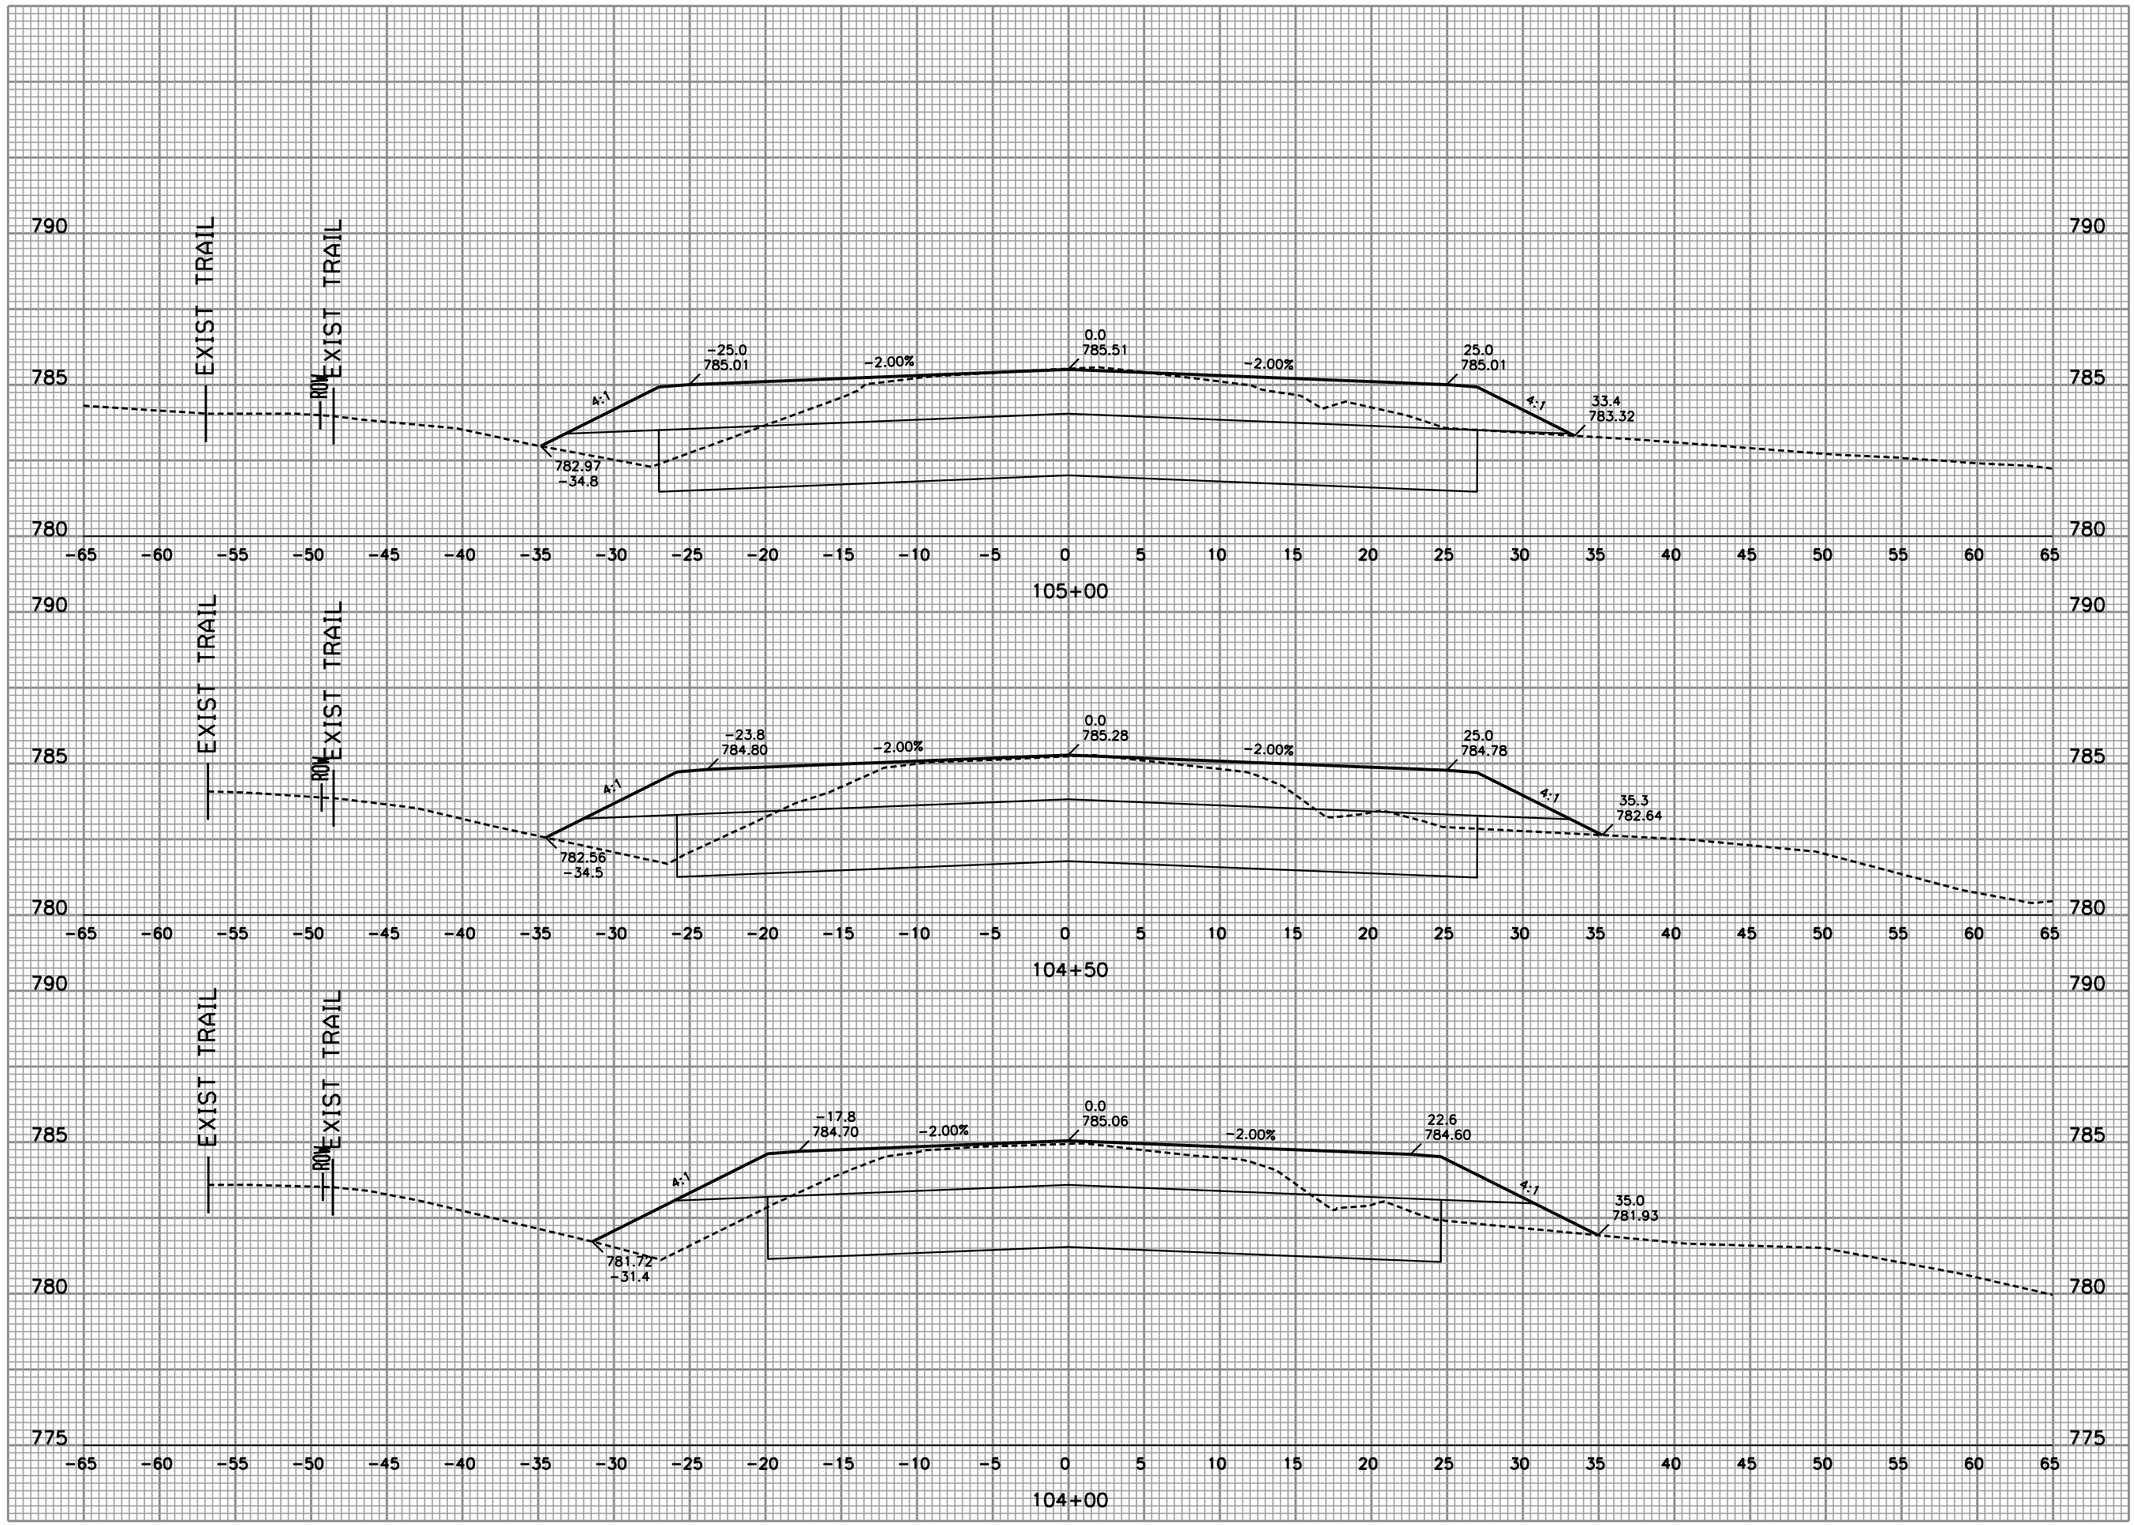

Foth

Foth Infrastructure & Environment, LLC
2514 S. 102nd Street
Suite 278, Lincoln Center II
West Allis, WI 53227
Phone: 414-336-7900 Fax: 414-336-7901

REUSE OF DOCUMENTS

THIS DOCUMENT HAS BEEN DEVELOPED FOR A SPECIFIC APPLICATION AND NOT FOR GENERAL USE. THEREFORE IT MAY NOT BE USED WITHOUT THE WRITTEN APPROVAL OF FOTH INFRASTRUCTURE & ENVIRONMENT, LLC. UNAPPROVED USE IS THE SOLE RESPONSIBILITY OF THE UNAUTHORIZED USER.

DURHAM DRIVE
RECONSTRUCTION
FINAL PLANS
2/17/11

CITY OF MUSKEGO

WAUKESHA COUNTY

MUSKEGO, WISCONSIN

NO.	BY	DATE	DESCRIPTION
△			
△			
△			
△			

REVISION / ISSUE

RECORD DRAWING OF COMPLETED CONSTRUCTION BY

RECORD DRAWINGS OF COMPLETED CONSTRUCTION CONFORMING TO CONTRACTOR AND/OR OWNERS RECORDS.

BY _____ DATE _____

DATE OF PREPARATION

	BY	DATE
SURVEYED	TAA	
DRAWN	GTW	02/23/10
DESIGNED	CLM1	02/23/10
CHECKED	PAV	05/14/10

CROSS SECTIONS

VERTICAL SCALE: 2.5 0

HORIZONTAL SCALE: 0 5 10

PROJECT ID 09M032

C3.71

© 2010 Foth Infrastructure & Environment, LLC

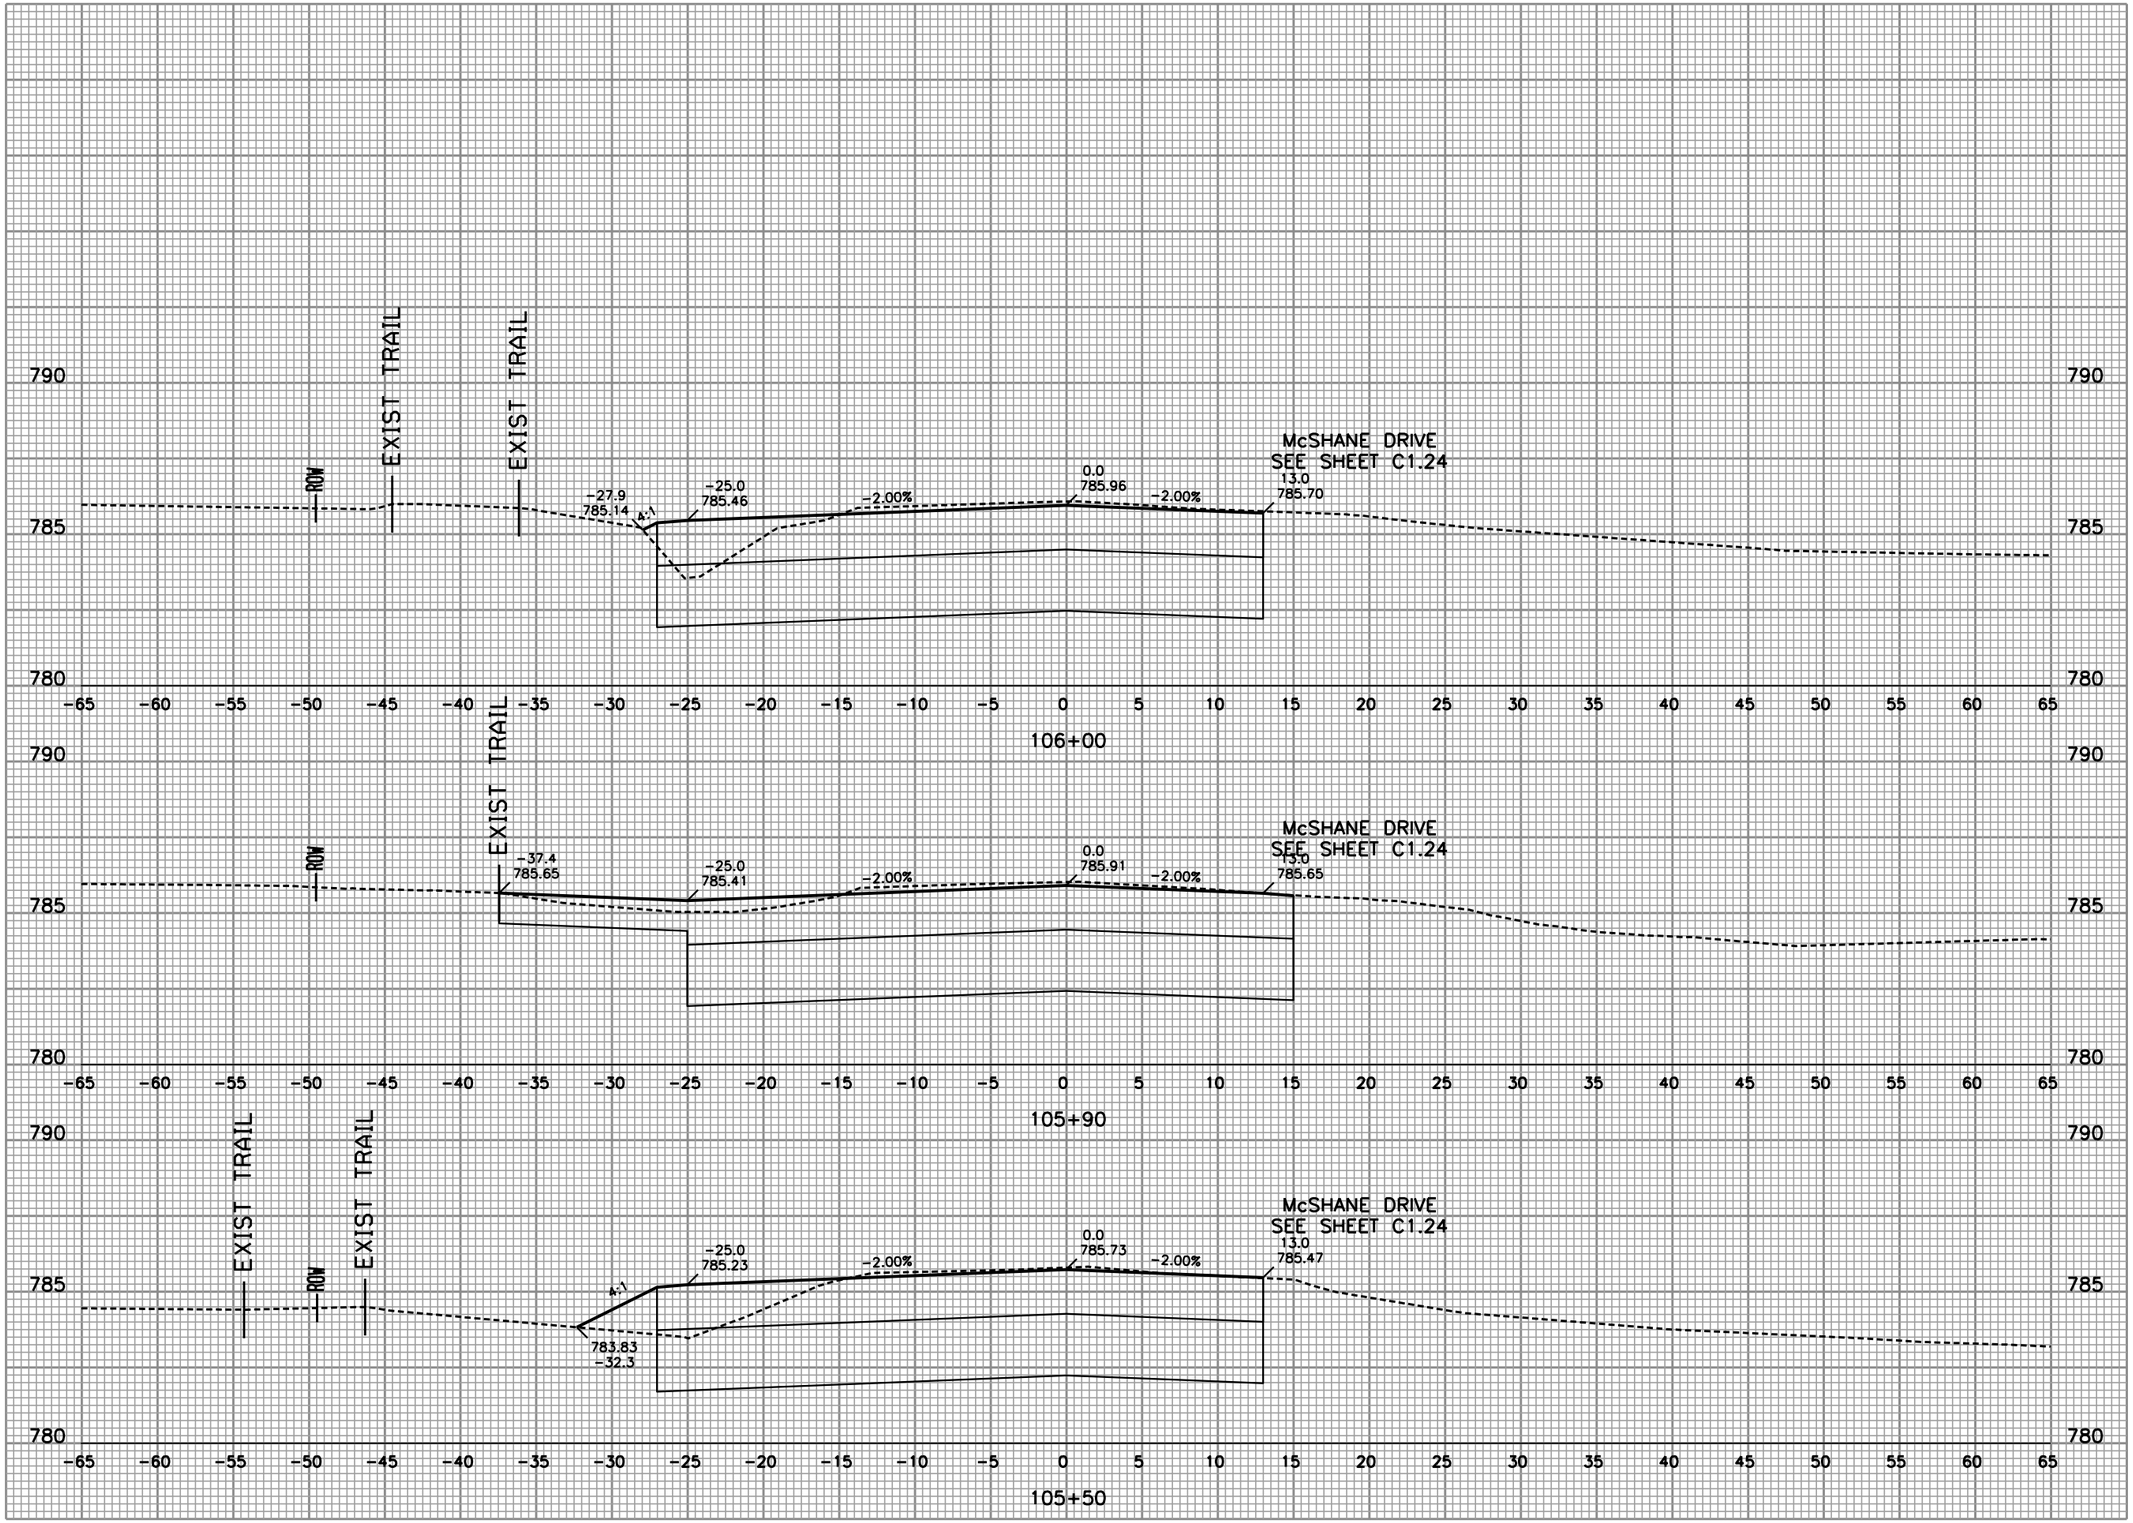

Foth

Foth Infrastructure & Environment, LLC
Contact: Jim Wood
2514 S. 102nd Street
Suite 278, Lincoln Center II
West Allis, WI 53227
Phone: 414-336-7900 Fax: 414-336-7901

REUSE OF DOCUMENTS
THIS DOCUMENT HAS BEEN DEVELOPED FOR A SPECIFIC APPLICATION AND NOT FOR GENERAL USE. THEREFORE IT MAY NOT BE USED WITHOUT THE WRITTEN APPROVAL OF FOTH INFRASTRUCTURE & ENVIRONMENT, LLC. UNAPPROVED USE IS THE SOLE RESPONSIBILITY OF THE UNAUTHORIZED USER.

DURHAM DRIVE
RECONSTRUCTION
FINAL PLANS
2/17/11
CITY OF MUSKEGO

WAUKESHA COUNTY MUSKEGO, WISCONSIN

NO.	BY	DATE	DESCRIPTION
1			
2			
3			
4			

REVISION / ISSUE

RECORD DRAWING OF COMPLETED CONSTRUCTION BY
RECORD DRAWINGS OF COMPLETED CONSTRUCTION CONFORMING TO CONTRACTOR AND/OR OWNERS RECORDS.
BY ____ DATE ____

DATE OF PREPARATION

	BY	DATE
SURVEYED	TAA	
DRAWN	GTW	02/23/10
DESIGNED	CLM1	02/23/10
CHECKED	PAV	05/14/10

CROSS SECTIONS

VERTICAL SCALE: 0 2.5
HORIZONTAL SCALE: 0 5 10

PROJECT ID 09M032

C3.72

© 2010 Foth Infrastructure & Environment, LLC

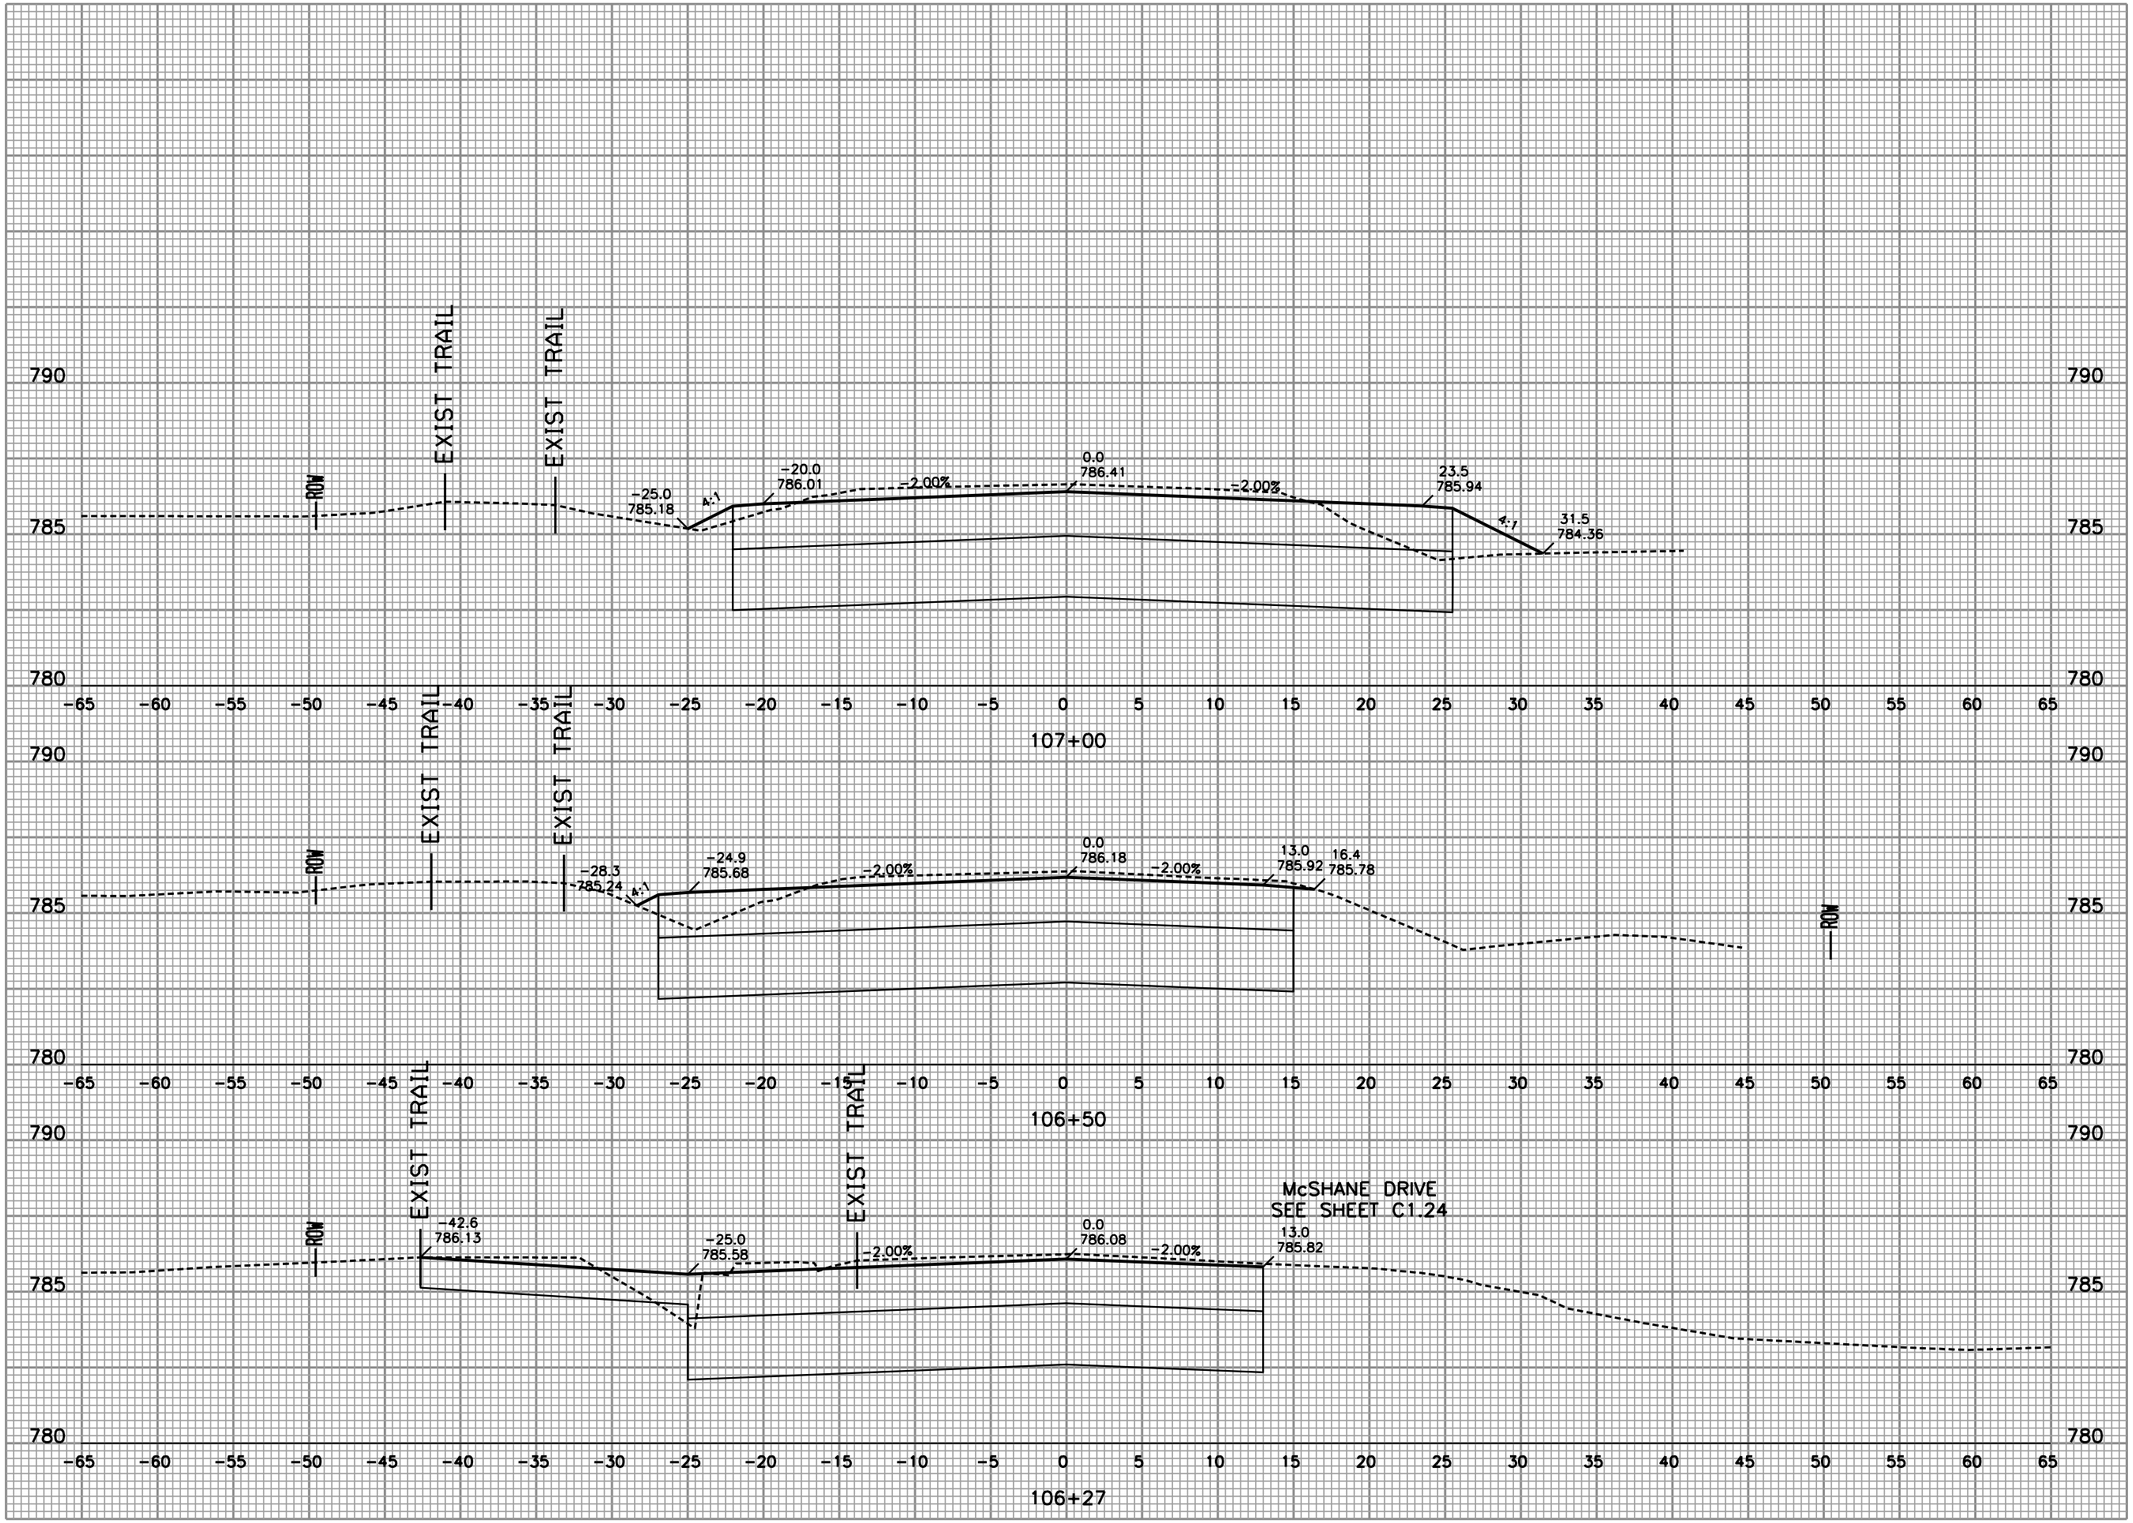

Foth

Foth Infrastructure & Environment, LLC
2514 S. 108th Street
Suite 278, Lincoln Center II
West Allis, WI 53227
Phone: 414-336-7900 Fax: 414-336-7901

REUSE OF DOCUMENTS
THIS DOCUMENT HAS BEEN DEVELOPED FOR A SPECIFIC APPLICATION AND NOT FOR GENERAL USE. THEREFORE IT MAY NOT BE USED WITHOUT THE WRITTEN APPROVAL OF FOTH INFRASTRUCTURE & ENVIRONMENT, LLC. UNAPPROVED USE IS THE SOLE RESPONSIBILITY OF THE UNAUTHORIZED USER.

DURHAM DRIVE
RECONSTRUCTION
FINAL PLANS
2/17/11
CITY OF MUSKEGO

WAUKESHA COUNTY MUSKEGO, WISCONSIN

NO.	BY	DATE	DESCRIPTION
1			
2			
3			
4			

REVISION / ISSUE

RECORD DRAWING OF COMPLETED CONSTRUCTION BY

RECORD DRAWINGS OF COMPLETED CONSTRUCTION CONFORMING TO CONTRACTOR AND/OR OWNERS RECORDS.

BY_____ DATE_____

DATE OF PREPARATION

	BY	DATE
SURVEYED	TAA	
DRAWN	GTW	02/23/10
DESIGNED	CLM1	02/23/10
CHECKED	PAV	05/14/10

CROSS SECTIONS

VERTICAL SCALE: 2.5 0

HORIZONTAL SCALE: 0 5 10

PROJECT ID 09M032

C3.73

© 2010 Foth Infrastructure & Environment, LLC

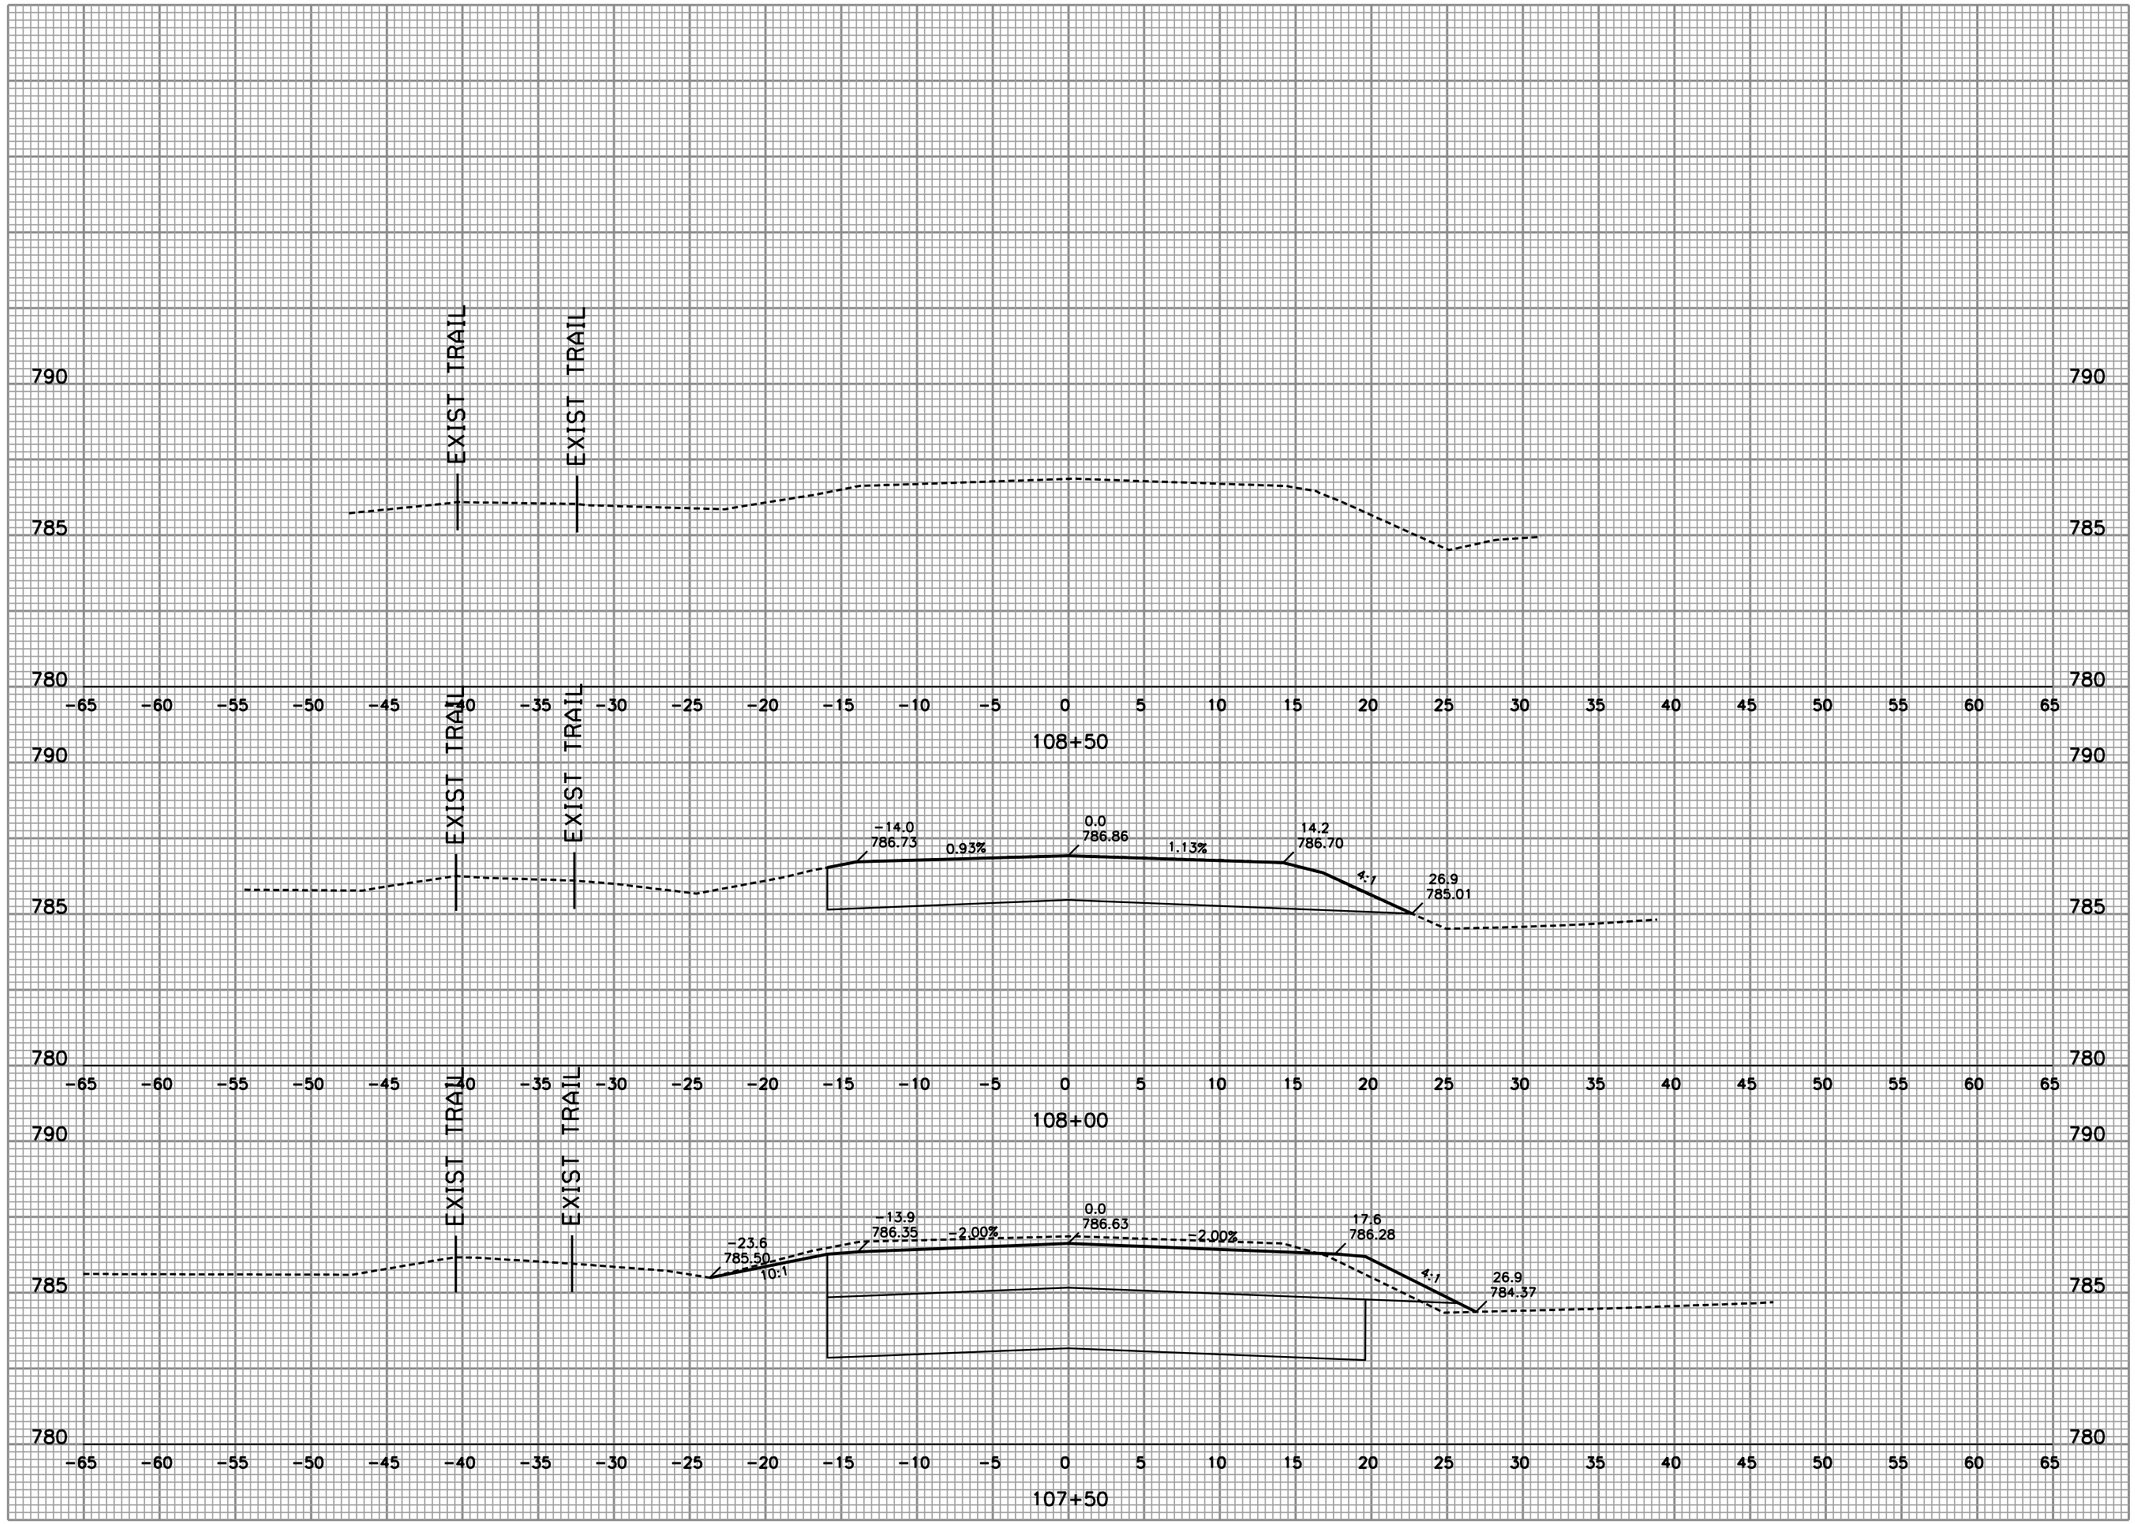

Foth

Foth Infrastructure & Environment, LLC
2514 S. 102nd Street
Suite 278, Lincoln Center II
West Allis, WI 53227
Phone: 414-336-7900 Fax: 414-336-7901

REUSE OF DOCUMENTS
THIS DOCUMENT HAS BEEN DEVELOPED FOR A SPECIFIC APPLICATION AND NOT FOR GENERAL USE. THEREFORE IT MAY NOT BE USED WITHOUT THE WRITTEN APPROVAL OF FOTH INFRASTRUCTURE AND ENVIRONMENT, LLC. UNAPPROVED USE IS THE SOLE RESPONSIBILITY OF THE UNAUTHORIZED USER.

DURHAM DRIVE
RECONSTRUCTION
FINAL PLANS
2/17/11
CITY OF MUSKEGO

WAUKESHA COUNTY MUSKEGO, WISCONSIN

NO.	BY	DATE	DESCRIPTION
1			
2			
3			
4			

REVISION / ISSUE

RECORD DRAWING OF COMPLETED CONSTRUCTION BY
RECORD DRAWINGS OF COMPLETED CONSTRUCTION CONFORMING TO CONTRACTOR AND/OR OWNERS RECORDS.
BY ____ DATE ____

DATE OF PREPARATION

	BY	DATE
SURVEYED	TAA	
DRAWN	GTW	02/23/10
DESIGNED	CLM1	02/23/10
CHECKED	PAV	05/14/10

CROSS SECTIONS

VERTICAL SCALE: 0 2.5
HORIZONTAL SCALE: 0 5 10

PROJECT ID 09M032

C3.74

© 2010 Foth Infrastructure & Environment, LLC

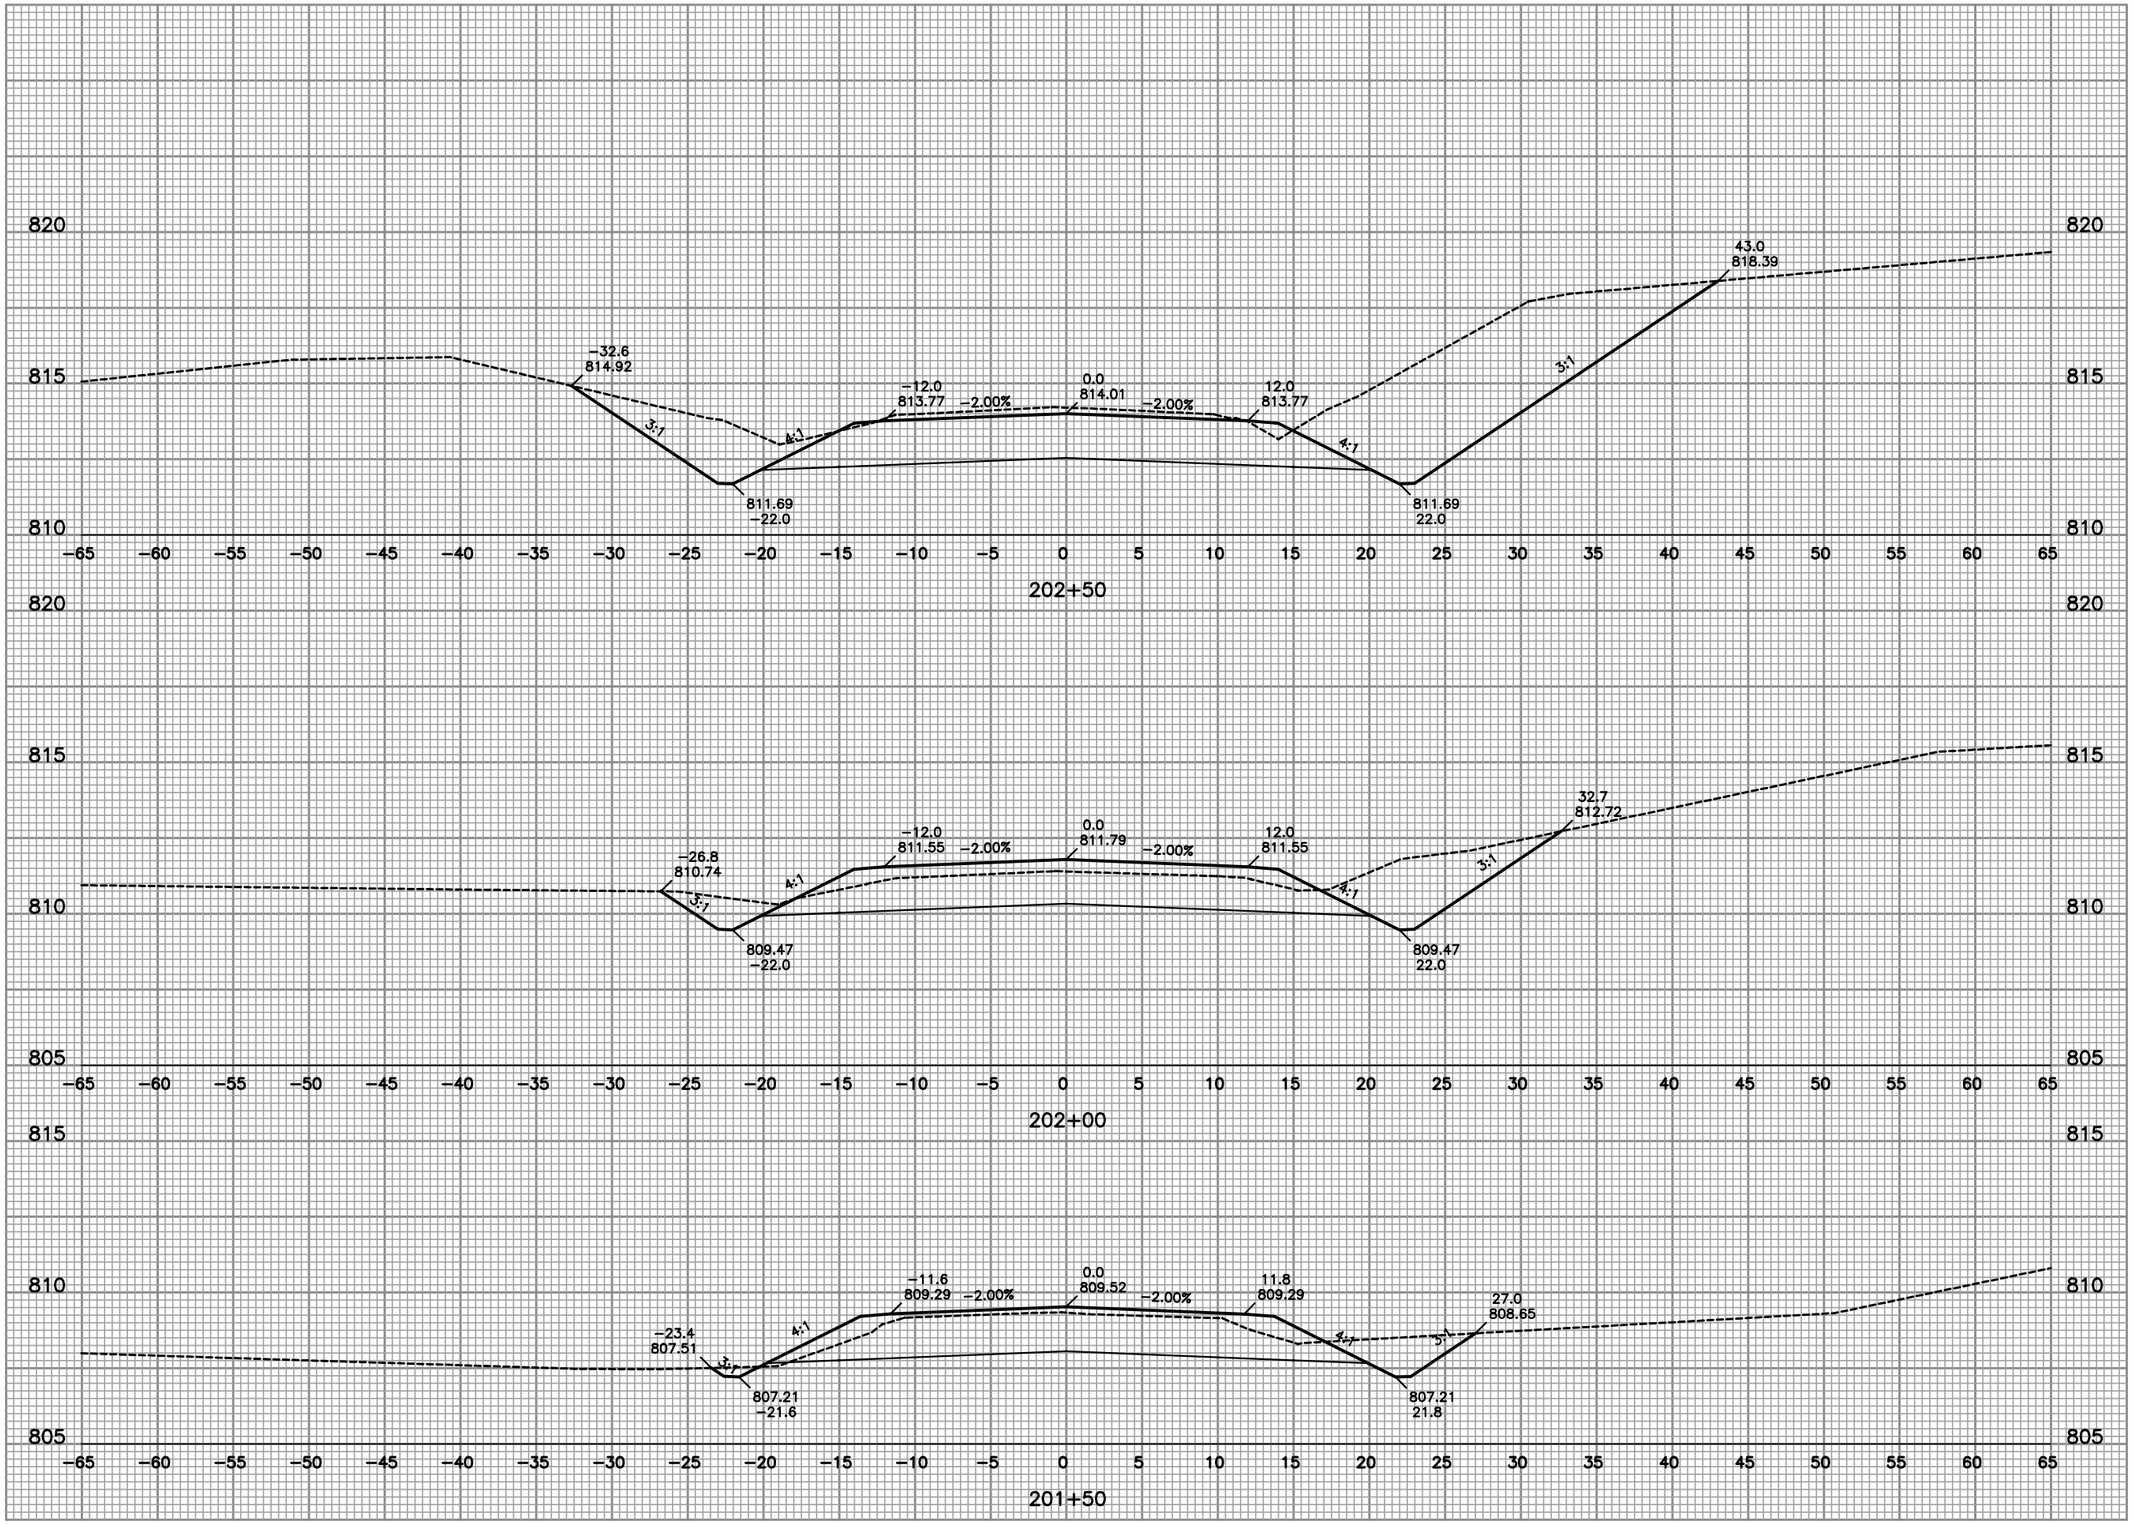

Foth

Foth Infrastructure & Environment, LLC
2514 S. 102nd Street
Suite 278, Lincoln Center II
West Allis, WI 53227
Phone: 414-336-7900 Fax: 414-336-7901

REUSE OF DOCUMENTS
THIS DOCUMENT HAS BEEN DEVELOPED FOR A SPECIFIC APPLICATION AND NOT FOR GENERAL USE. THEREFORE IT MAY NOT BE USED WITHOUT THE WRITTEN APPROVAL OF FOTH INFRASTRUCTURE & ENVIRONMENT, LLC. UNAPPROVED USE IS THE SOLE RESPONSIBILITY OF THE UNAUTHORIZED USER.

DURHAM DRIVE
RECONSTRUCTION
FINAL PLANS
2/17/11

CITY OF MUSKEGO

MUSKEGO, WISCONSIN

WAUKESHA COUNTY

REVISION / ISSUE			
NO.	BY	DATE	DESCRIPTION
1			
2			
3			
4			

RECORD DRAWING OF COMPLETED CONSTRUCTION BY

RECORD DRAWINGS OF COMPLETED CONSTRUCTION CONFORMING TO CONTRACTOR AND/OR OWNERS RECORDS.

BY _____ DATE _____

DATE OF PREPARATION

	BY	DATE
SURVEYED	TAA	
DRAWN	GTW	02/23/10
DESIGNED	CLM1	02/23/10
CHECKED	PAV	05/14/10

PRIEGEL DRIVE

CROSS SECTIONS

VERTICAL SCALE: 2.5 0

HORIZONTAL SCALE: 0 5 10

PROJECT ID 09M032

C3.75

© 2010 Foth Infrastructure & Environment, LLC

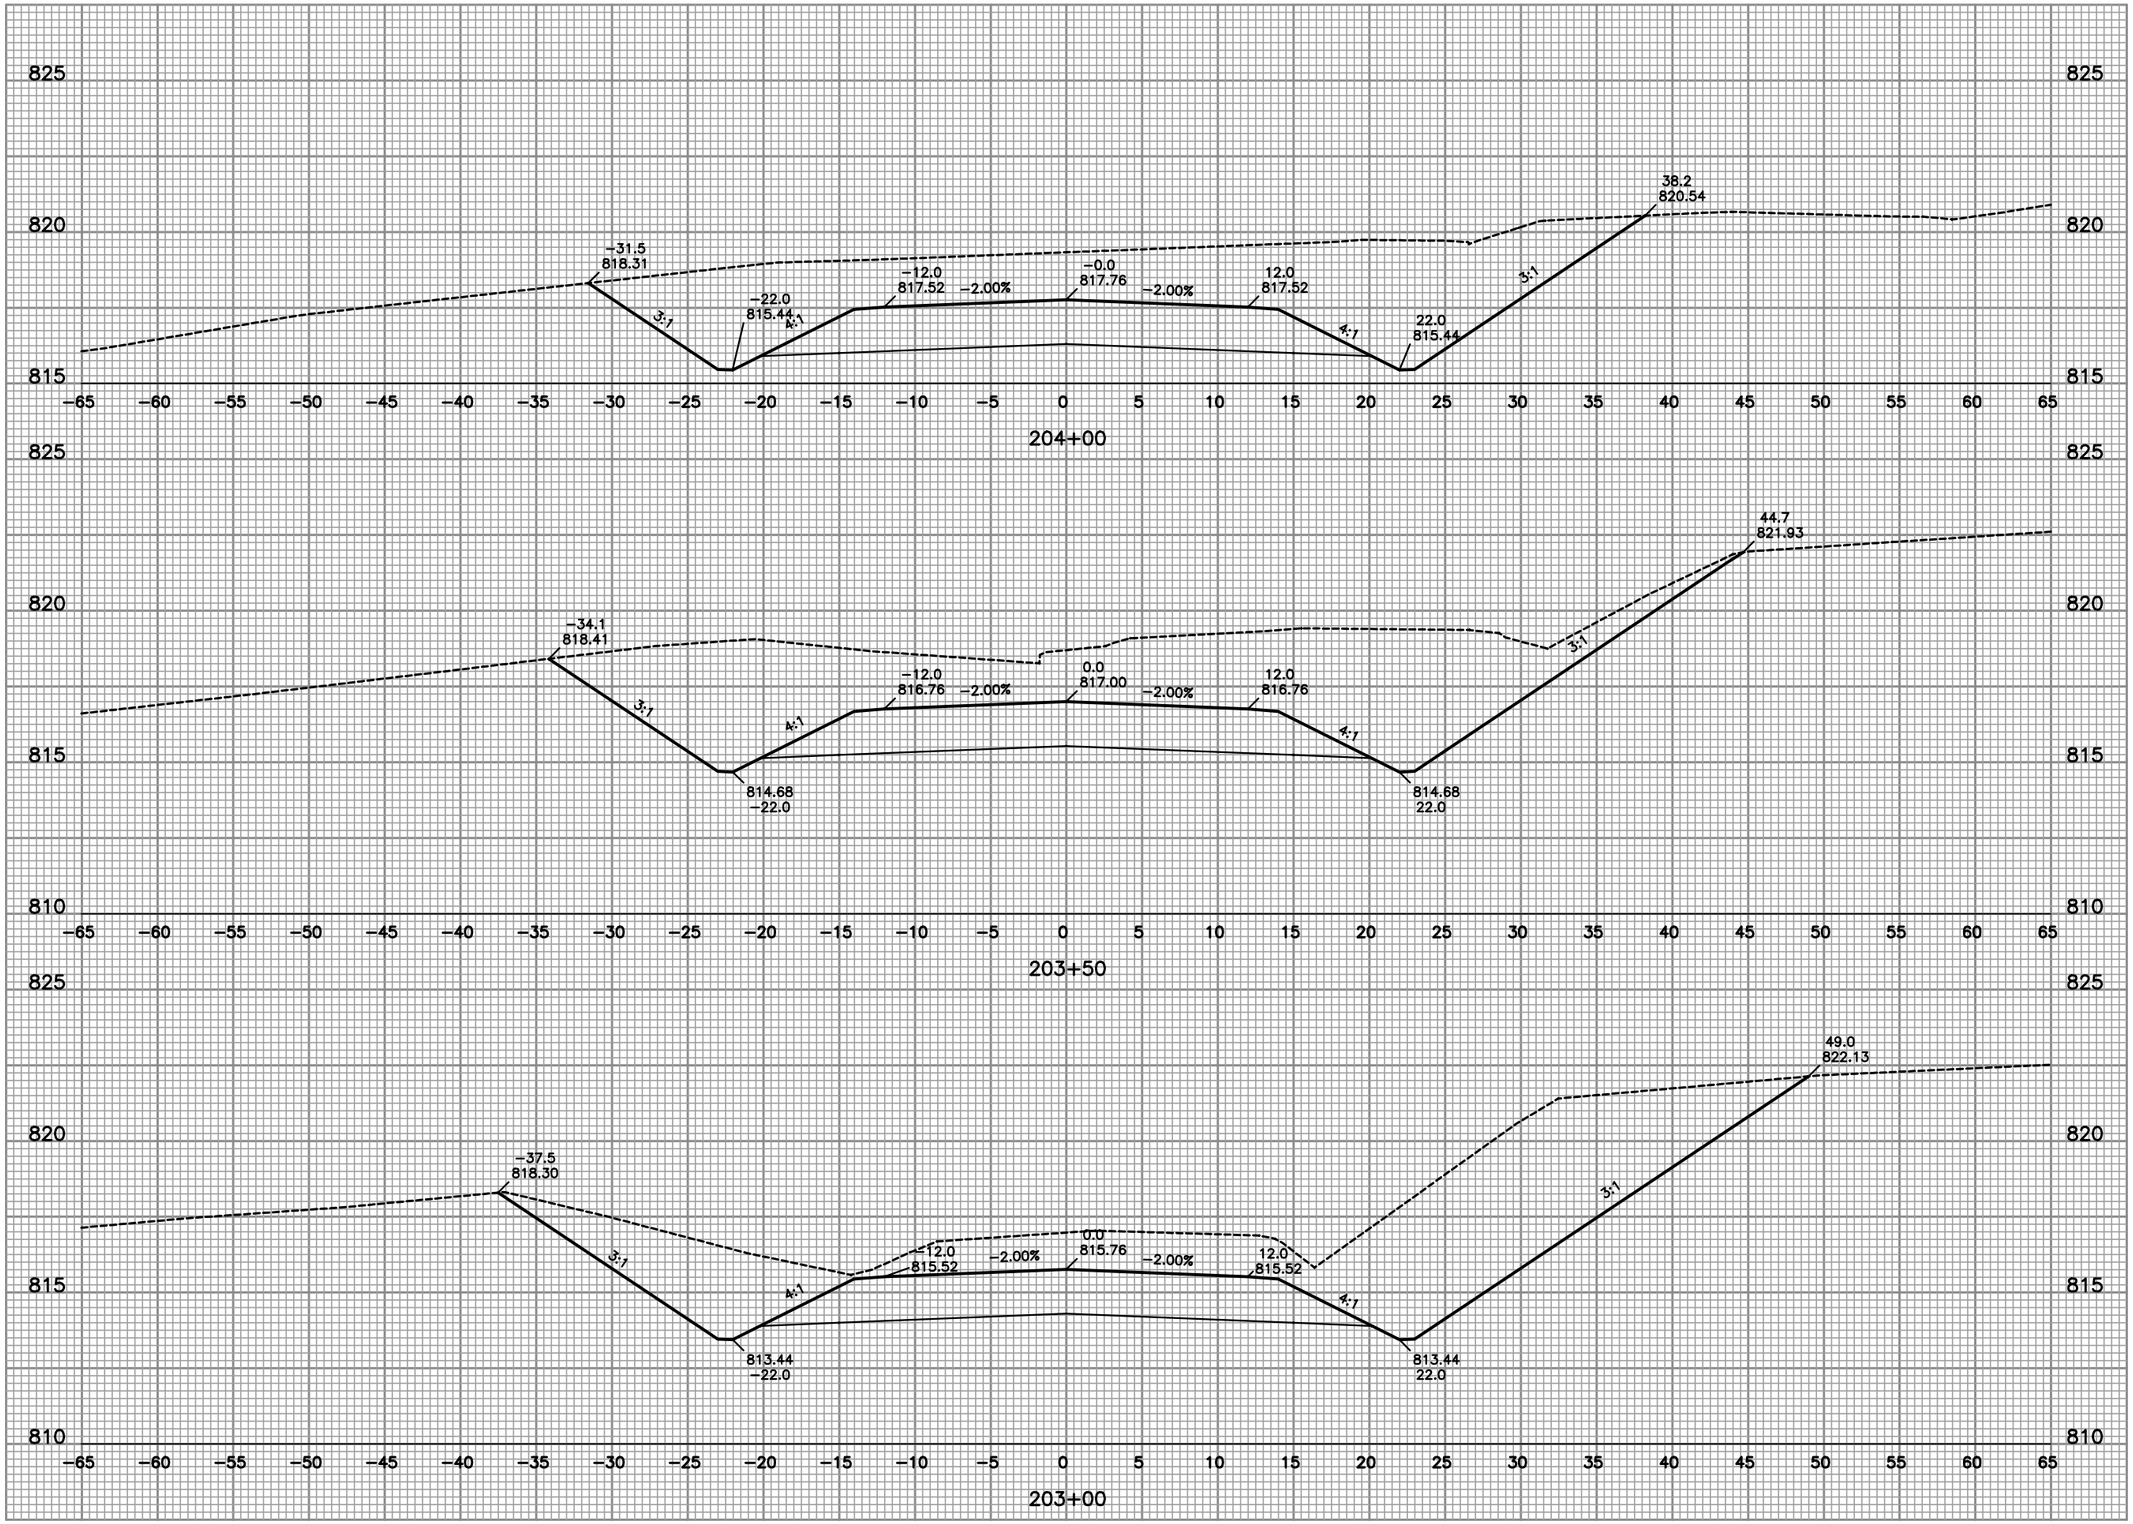

Foth
Foth Infrastructure & Environment, LLC
2514 S. 102nd Street
Suite 278, Lincoln Center II
West Allis, WI 53227
Phone: 414-336-7900 Fax: 414-336-7901

REUSE OF DOCUMENTS
THIS DOCUMENT HAS BEEN DEVELOPED FOR A SPECIFIC APPLICATION AND NOT FOR GENERAL USE. THEREFORE IT MAY NOT BE USED WITHOUT THE WRITTEN APPROVAL OF FOTH INFRASTRUCTURE & ENVIRONMENT, LLC. UNAPPROVED USE IS THE SOLE RESPONSIBILITY OF THE UNAUTHORIZED USER.

DURHAM DRIVE
RECONSTRUCTION
FINAL PLANS
2/17/11
CITY OF MUSKEGO

WAUKESHA COUNTY MUSKEGO, WISCONSIN

NO.	BY	DATE	REVISION / ISSUE DESCRIPTION
1			
2			
3			
4			

RECORD DRAWING OF COMPLETED CONSTRUCTION BY

RECORD DRAWINGS OF COMPLETED CONSTRUCTION CONFORMING TO CONTRACTOR AND/OR OWNERS RECORDS.
BY ____ DATE ____

DATE OF PREPARATION

	BY	DATE
SURVEYED	TAA	
DRAWN	GTW	02/23/10
DESIGNED	CLM1	02/23/10
CHECKED	PAV	05/14/10

PRIEGEL DRIVE

CROSS SECTIONS

VERTICAL SCALE: 2.5 0
HORIZONTAL SCALE: 0 5 10

PROJECT ID 09M032

C3.76

© 2010 Foth Infrastructure & Environment, LLC

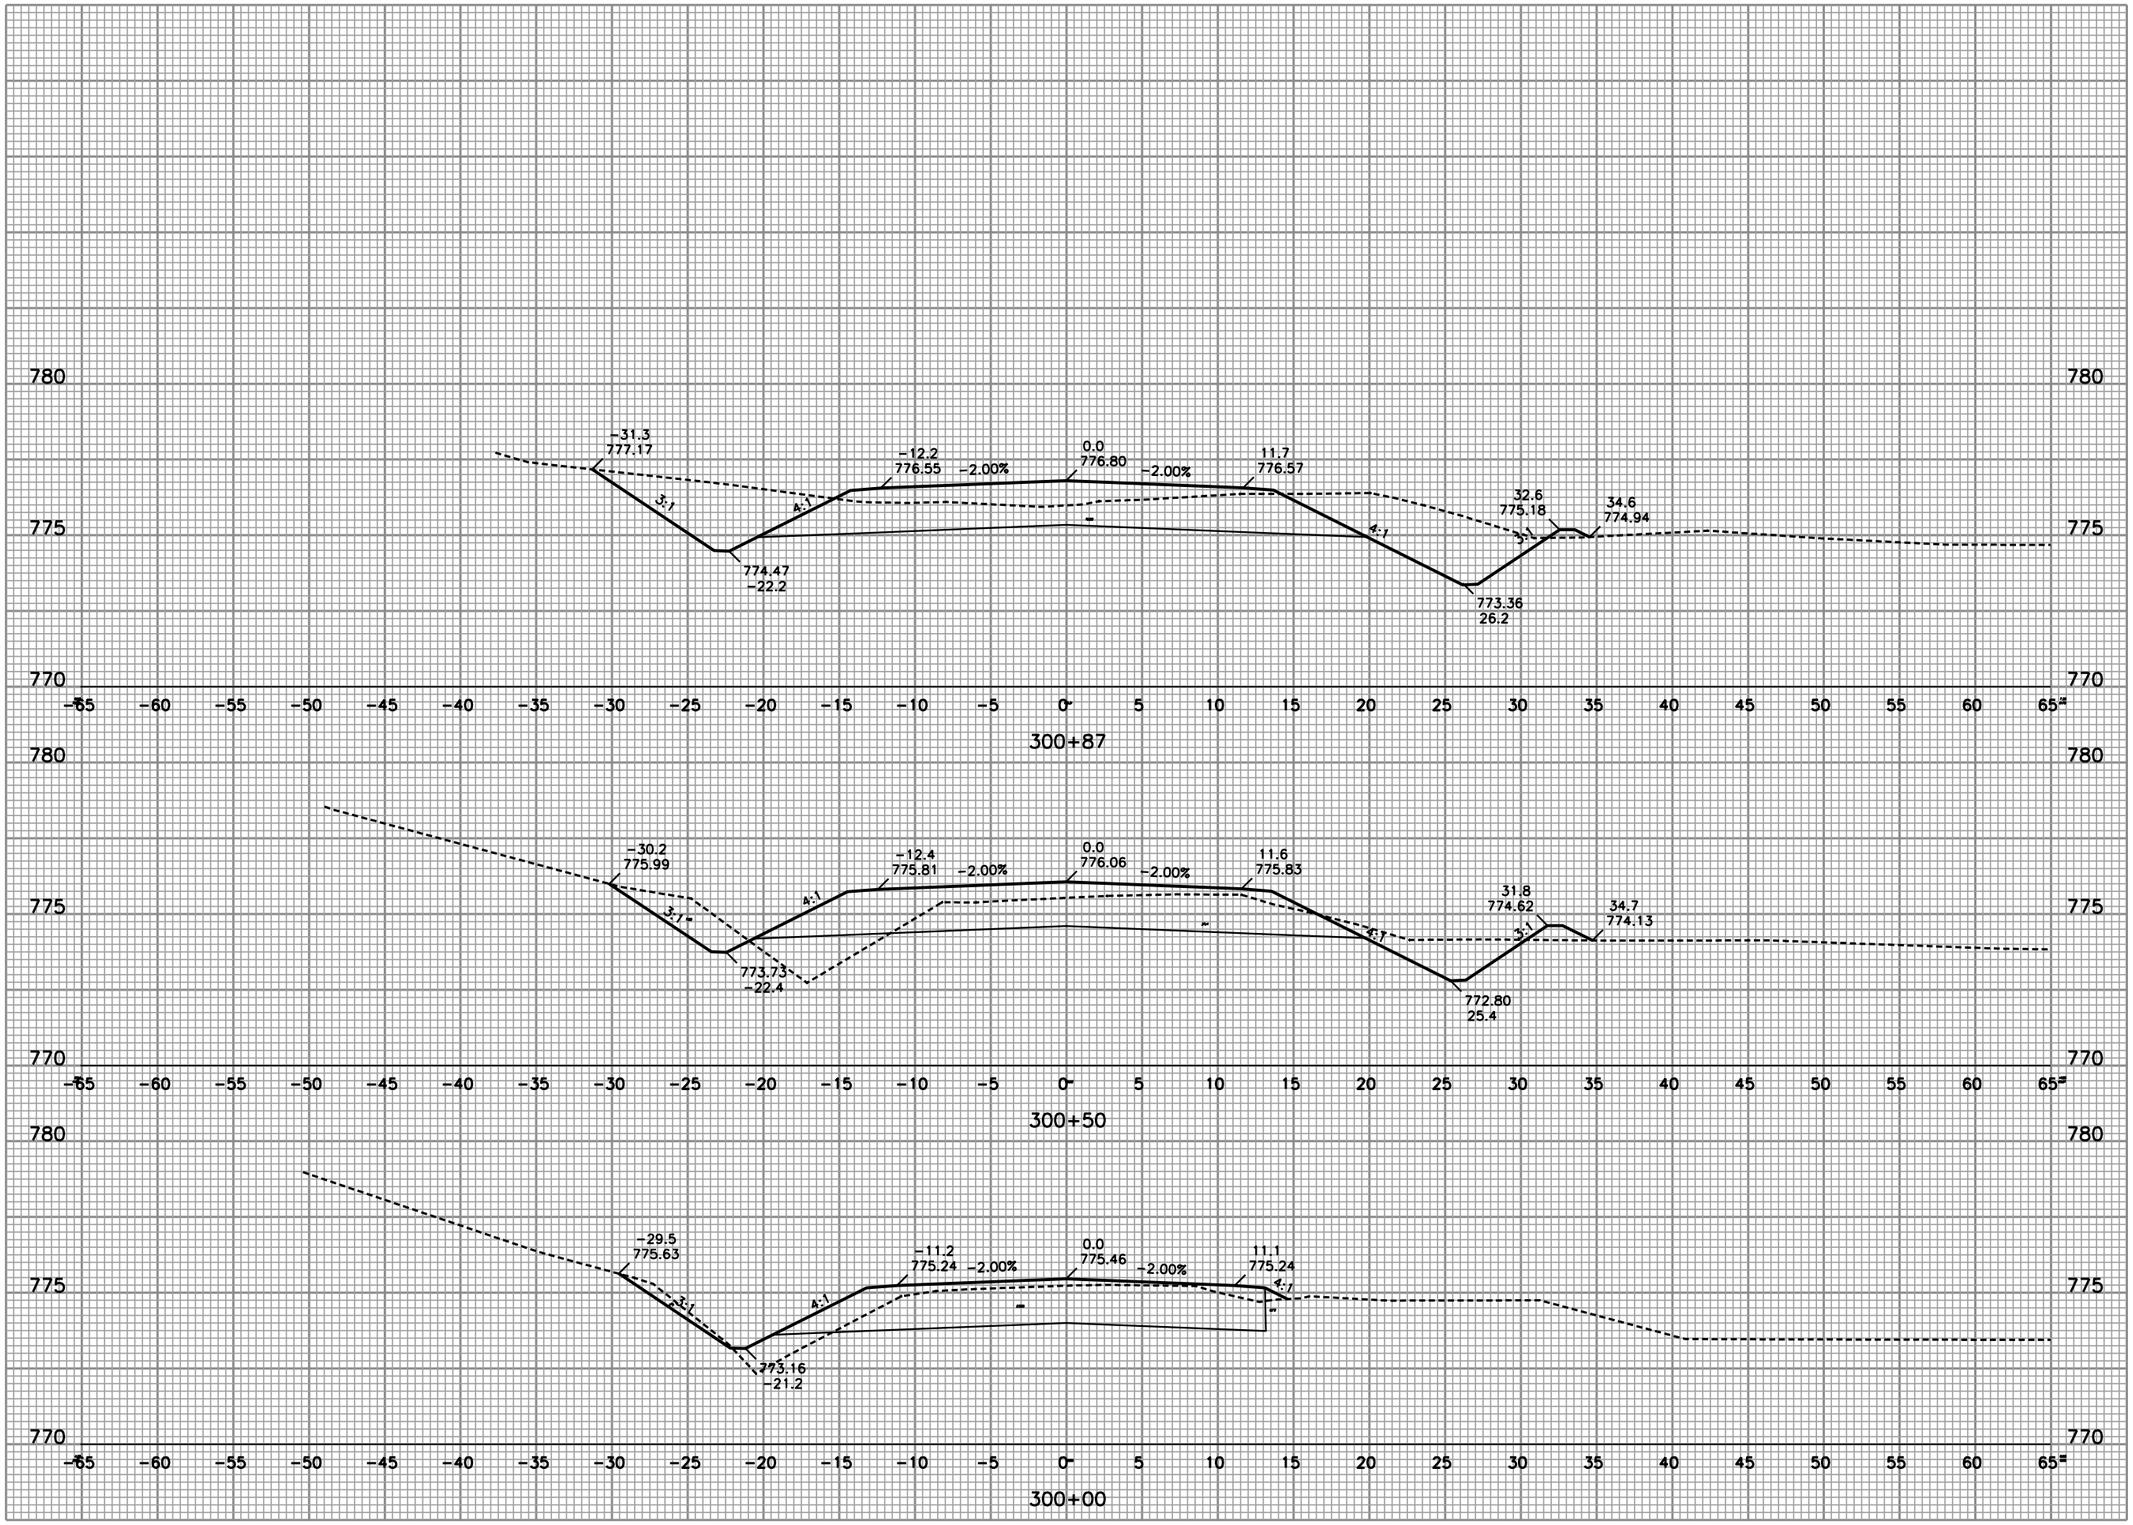

Foth

Foth Infrastructure & Environment, LLC
2514 S. 170th Street
Suite 275, Lincoln Center II
West Allis, WI 53227
Phones 414-336-7900 Fax: 414-336-7901

REUSE OF DOCUMENTS
THIS DOCUMENT HAS BEEN DEVELOPED FOR A SPECIFIC APPLICATION AND NOT FOR GENERAL USE. THEREFORE IT MAY NOT BE USED WITHOUT THE WRITTEN APPROVAL OF FOTH INFRASTRUCTURE AND ENVIRONMENT, LLC. UNAPPROVED USE IS THE SOLE RESPONSIBILITY OF THE UNAUTHORIZED USER.

DURHAM DRIVE
RECONSTRUCTION
FINAL PLANS
2/17/11

CITY OF MUSKEGO

WAUKESHA COUNTY MUSKEGO, WISCONSIN

NO.	BY	DATE	DESCRIPTION
1			
2			
3			
4			

REVISION / ISSUE

RECORD DRAWING OF COMPLETED CONSTRUCTION BY

RECORD DRAWINGS OF COMPLETED CONSTRUCTION CONFORMING TO CONTRACTOR AND/OR OWNERS RECORDS.

BY: _____ DATE _____

DATE OF PREPARATION

	BY	DATE
SURVEYED	TAA	
DRAWN	GTW	02/23/10
DESIGNED	CLM1	02/23/10
CHECKED	PAV	05/14/10

HOLZ DRIVE

CROSS SECTIONS

VERTICAL SCALE: 2.5 0

HORIZONTAL SCALE: 0 5 10

PROJECT ID 09M032

C3.77

© 2010 Foth Infrastructure & Environment, LLC

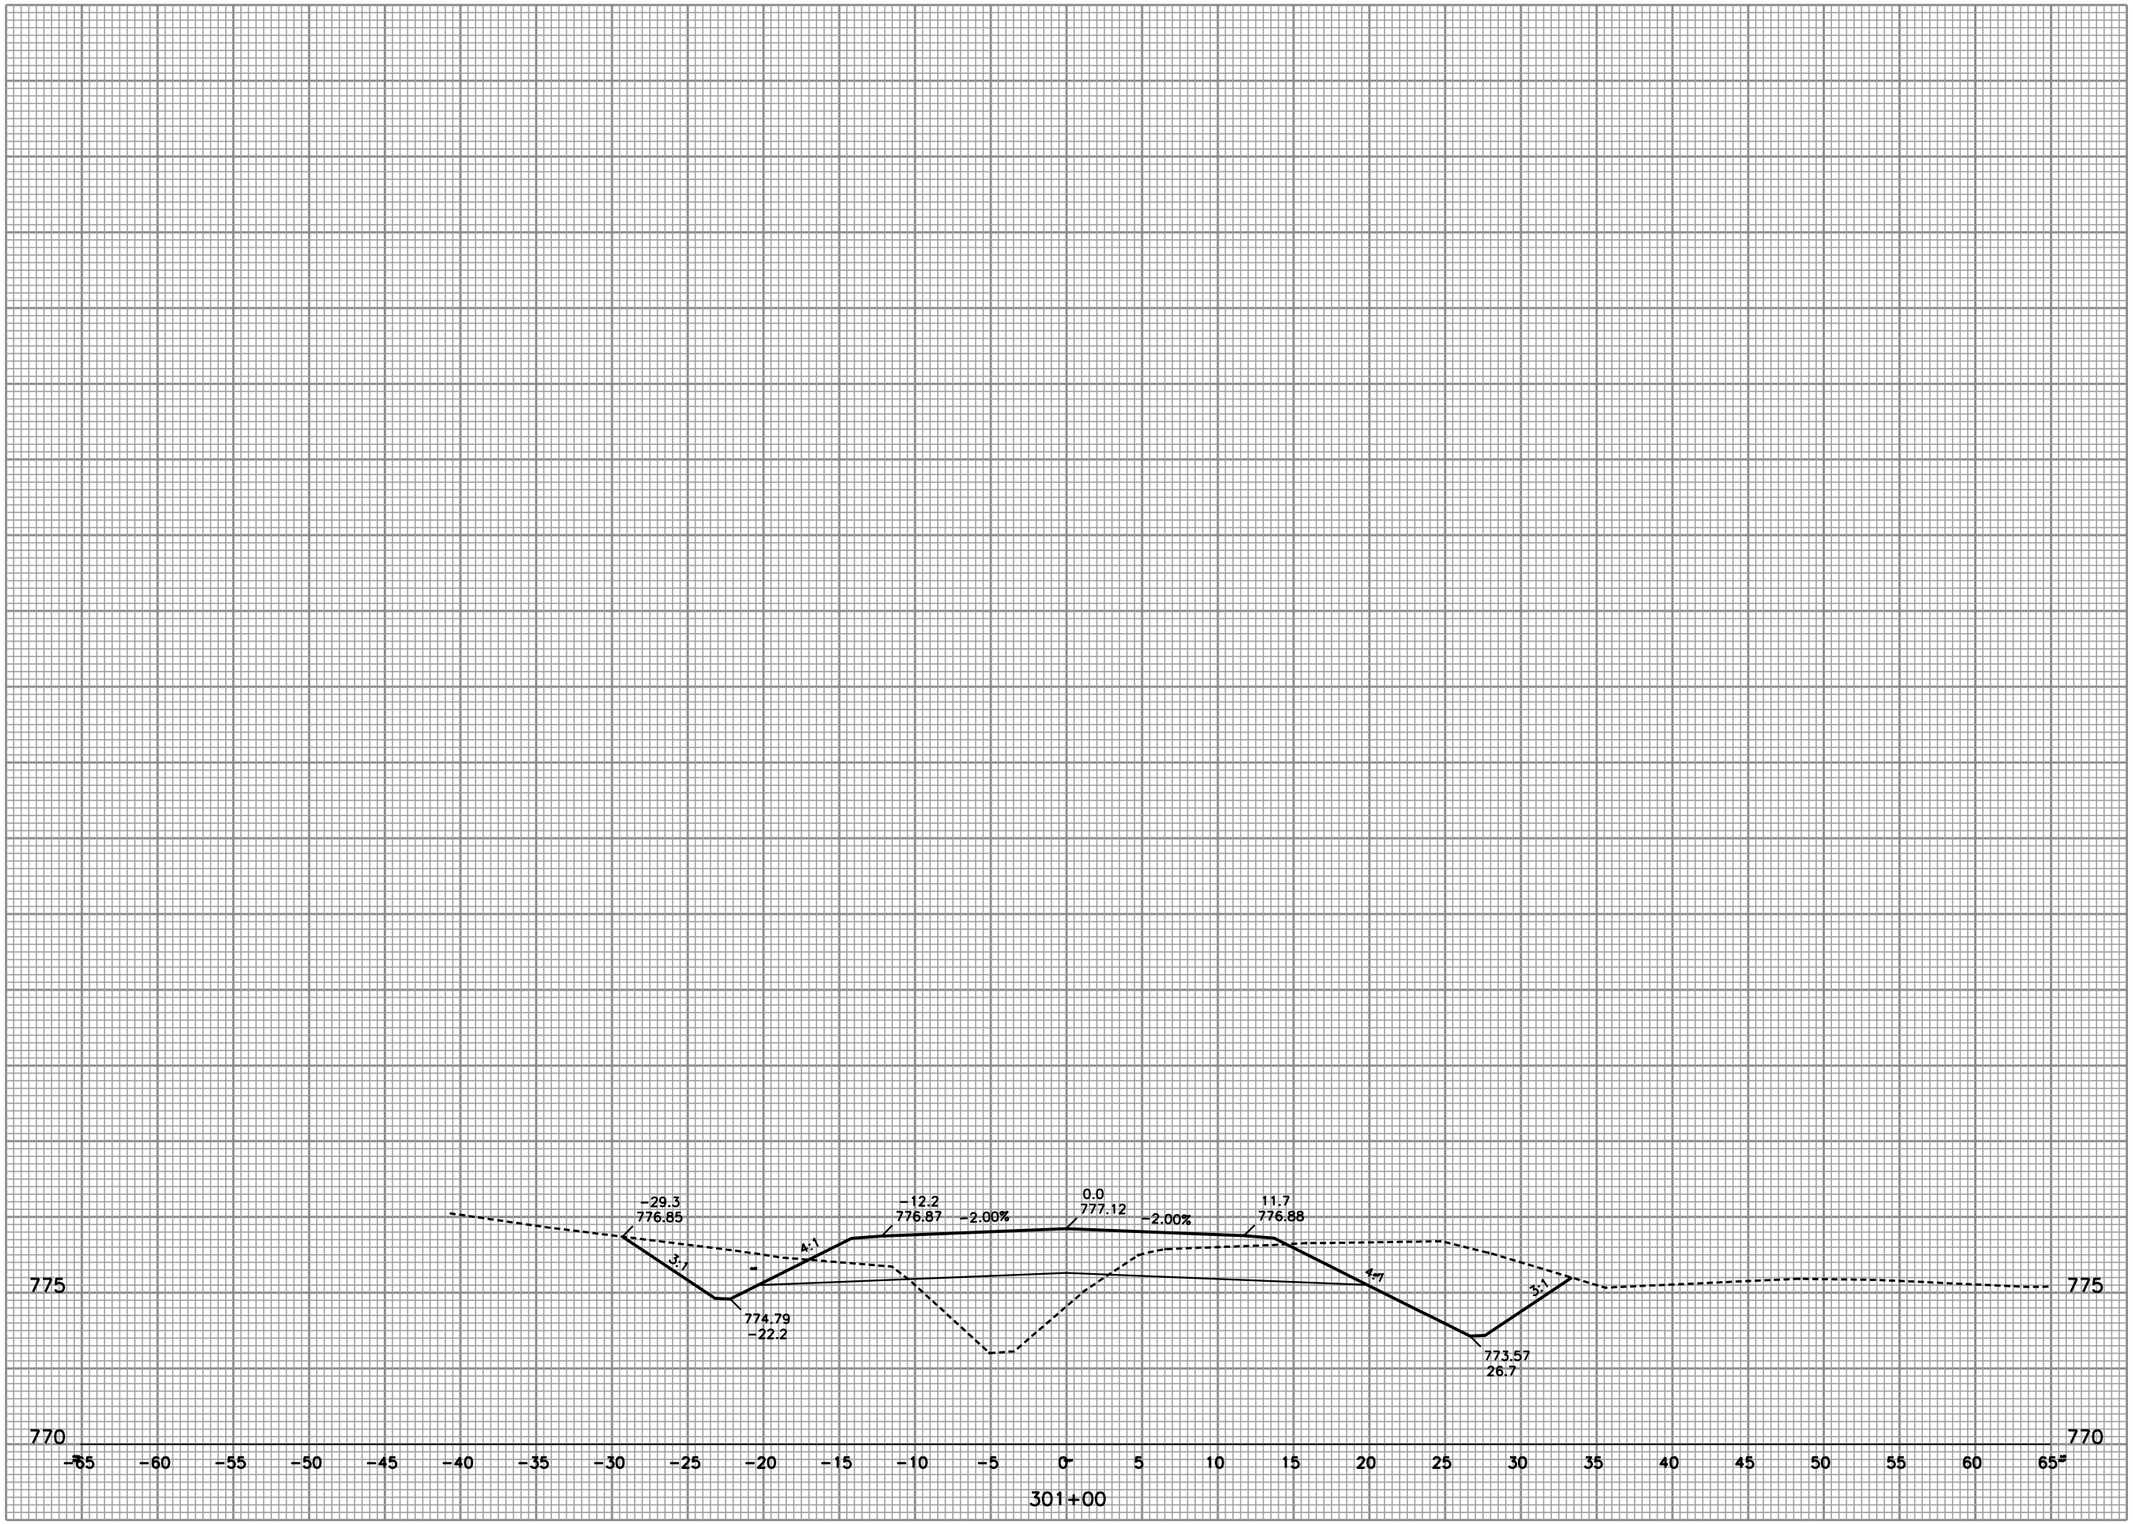

Foth

Foth Infrastructure & Environment, LLC
2514 S. 102nd Street
Suite 275, Lincoln Center II
West Allis, WI 53227
Phone: 414-336-7900 Fax: 414-336-7901

REUSE OF DOCUMENTS

THIS DOCUMENT HAS BEEN DEVELOPED FOR A SPECIFIC APPLICATION AND NOT FOR GENERAL USE. THEREFORE IT MAY NOT BE USED WITHOUT THE WRITTEN APPROVAL OF FOTH INFRASTRUCTURE & ENVIRONMENT, LLC. UNAPPROVED USE IS THE SOLE RESPONSIBILITY OF THE UNAUTHORIZED USER.

DURHAM DRIVE
RECONSTRUCTION
FINAL PLANS
2/17/11

CITY OF MUSKEGO

WAUKESHA COUNTY MUSKEGO, WISCONSIN

REVISION / ISSUE			
NO.	BY	DATE	DESCRIPTION
1			
2			
3			
4			

RECORD DRAWING OF COMPLETED CONSTRUCTION BY

RECORD DRAWINGS OF COMPLETED CONSTRUCTION CONFORMING TO CONTRACTOR AND/OR OWNERS RECORDS.

BY: _____ DATE _____

DATE OF PREPARATION

	BY	DATE
SURVEYED	TAA	
DRAWN	GTW	02/23/10
DESIGNED	CLM1	02/23/10
CHECKED	PAV	05/14/10

HOLZ DRIVE

CROSS SECTIONS

VERTICAL SCALE: 2.5 0

HORIZONTAL SCALE: 0 5 10

PROJECT ID 09M032

C3.78

© 2010 Foth Infrastructure & Environment, LLC